| STATE | PROJECT NO. | SHEET NO. |
|---|---|---|
| MISS. | BWO-1195-73(001) | 1 |
| MISS. | BWO-1197-73(001) | |
| MISS. | LWO-1031-73(003) | |

STATE OF MISSISSIPPI

MISSISSIPPI DEPARTMENT OF TRANSPORTATION

# PLANS OF PROPOSED

# UNION COUNTY MAINTENANCE FACILITIES AT NEW ALBANY

## STATE PROJECT NO. BWO-1195-73(001) BWO-1197-73(001), LWO-1031-73(003)

**UNION COUNTY**

**CONSTRUCTION FMS NOS.**
503075 /301000
503075 /301100
503075 /302000

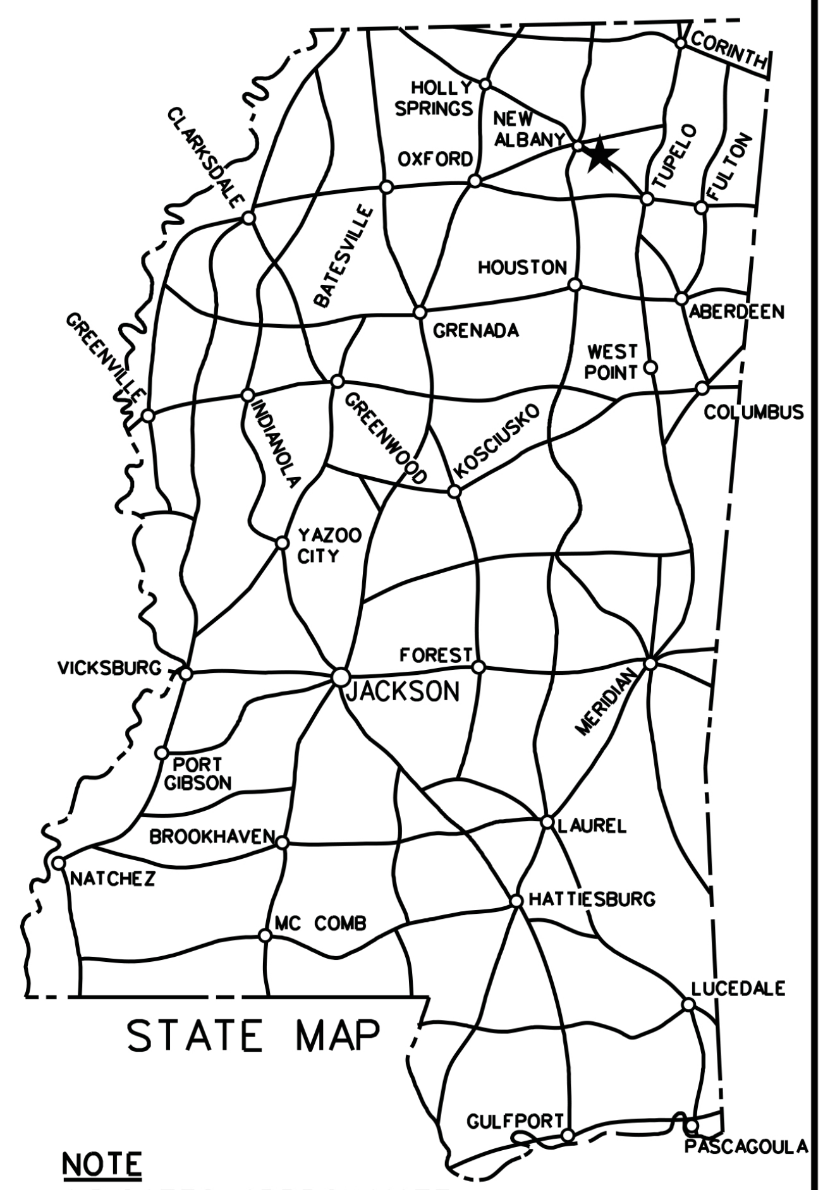

NOTE
★ INDICATES APPROXIMATE LOCATION OF PROJECT.

LAT. 34° 27'39"N LONG. 88° 58'45"W
(APPROX. MIDDLE OF PROJECT)

**PROJECT SITE**

1269 Highway 178, East
New Albany, MS 38652

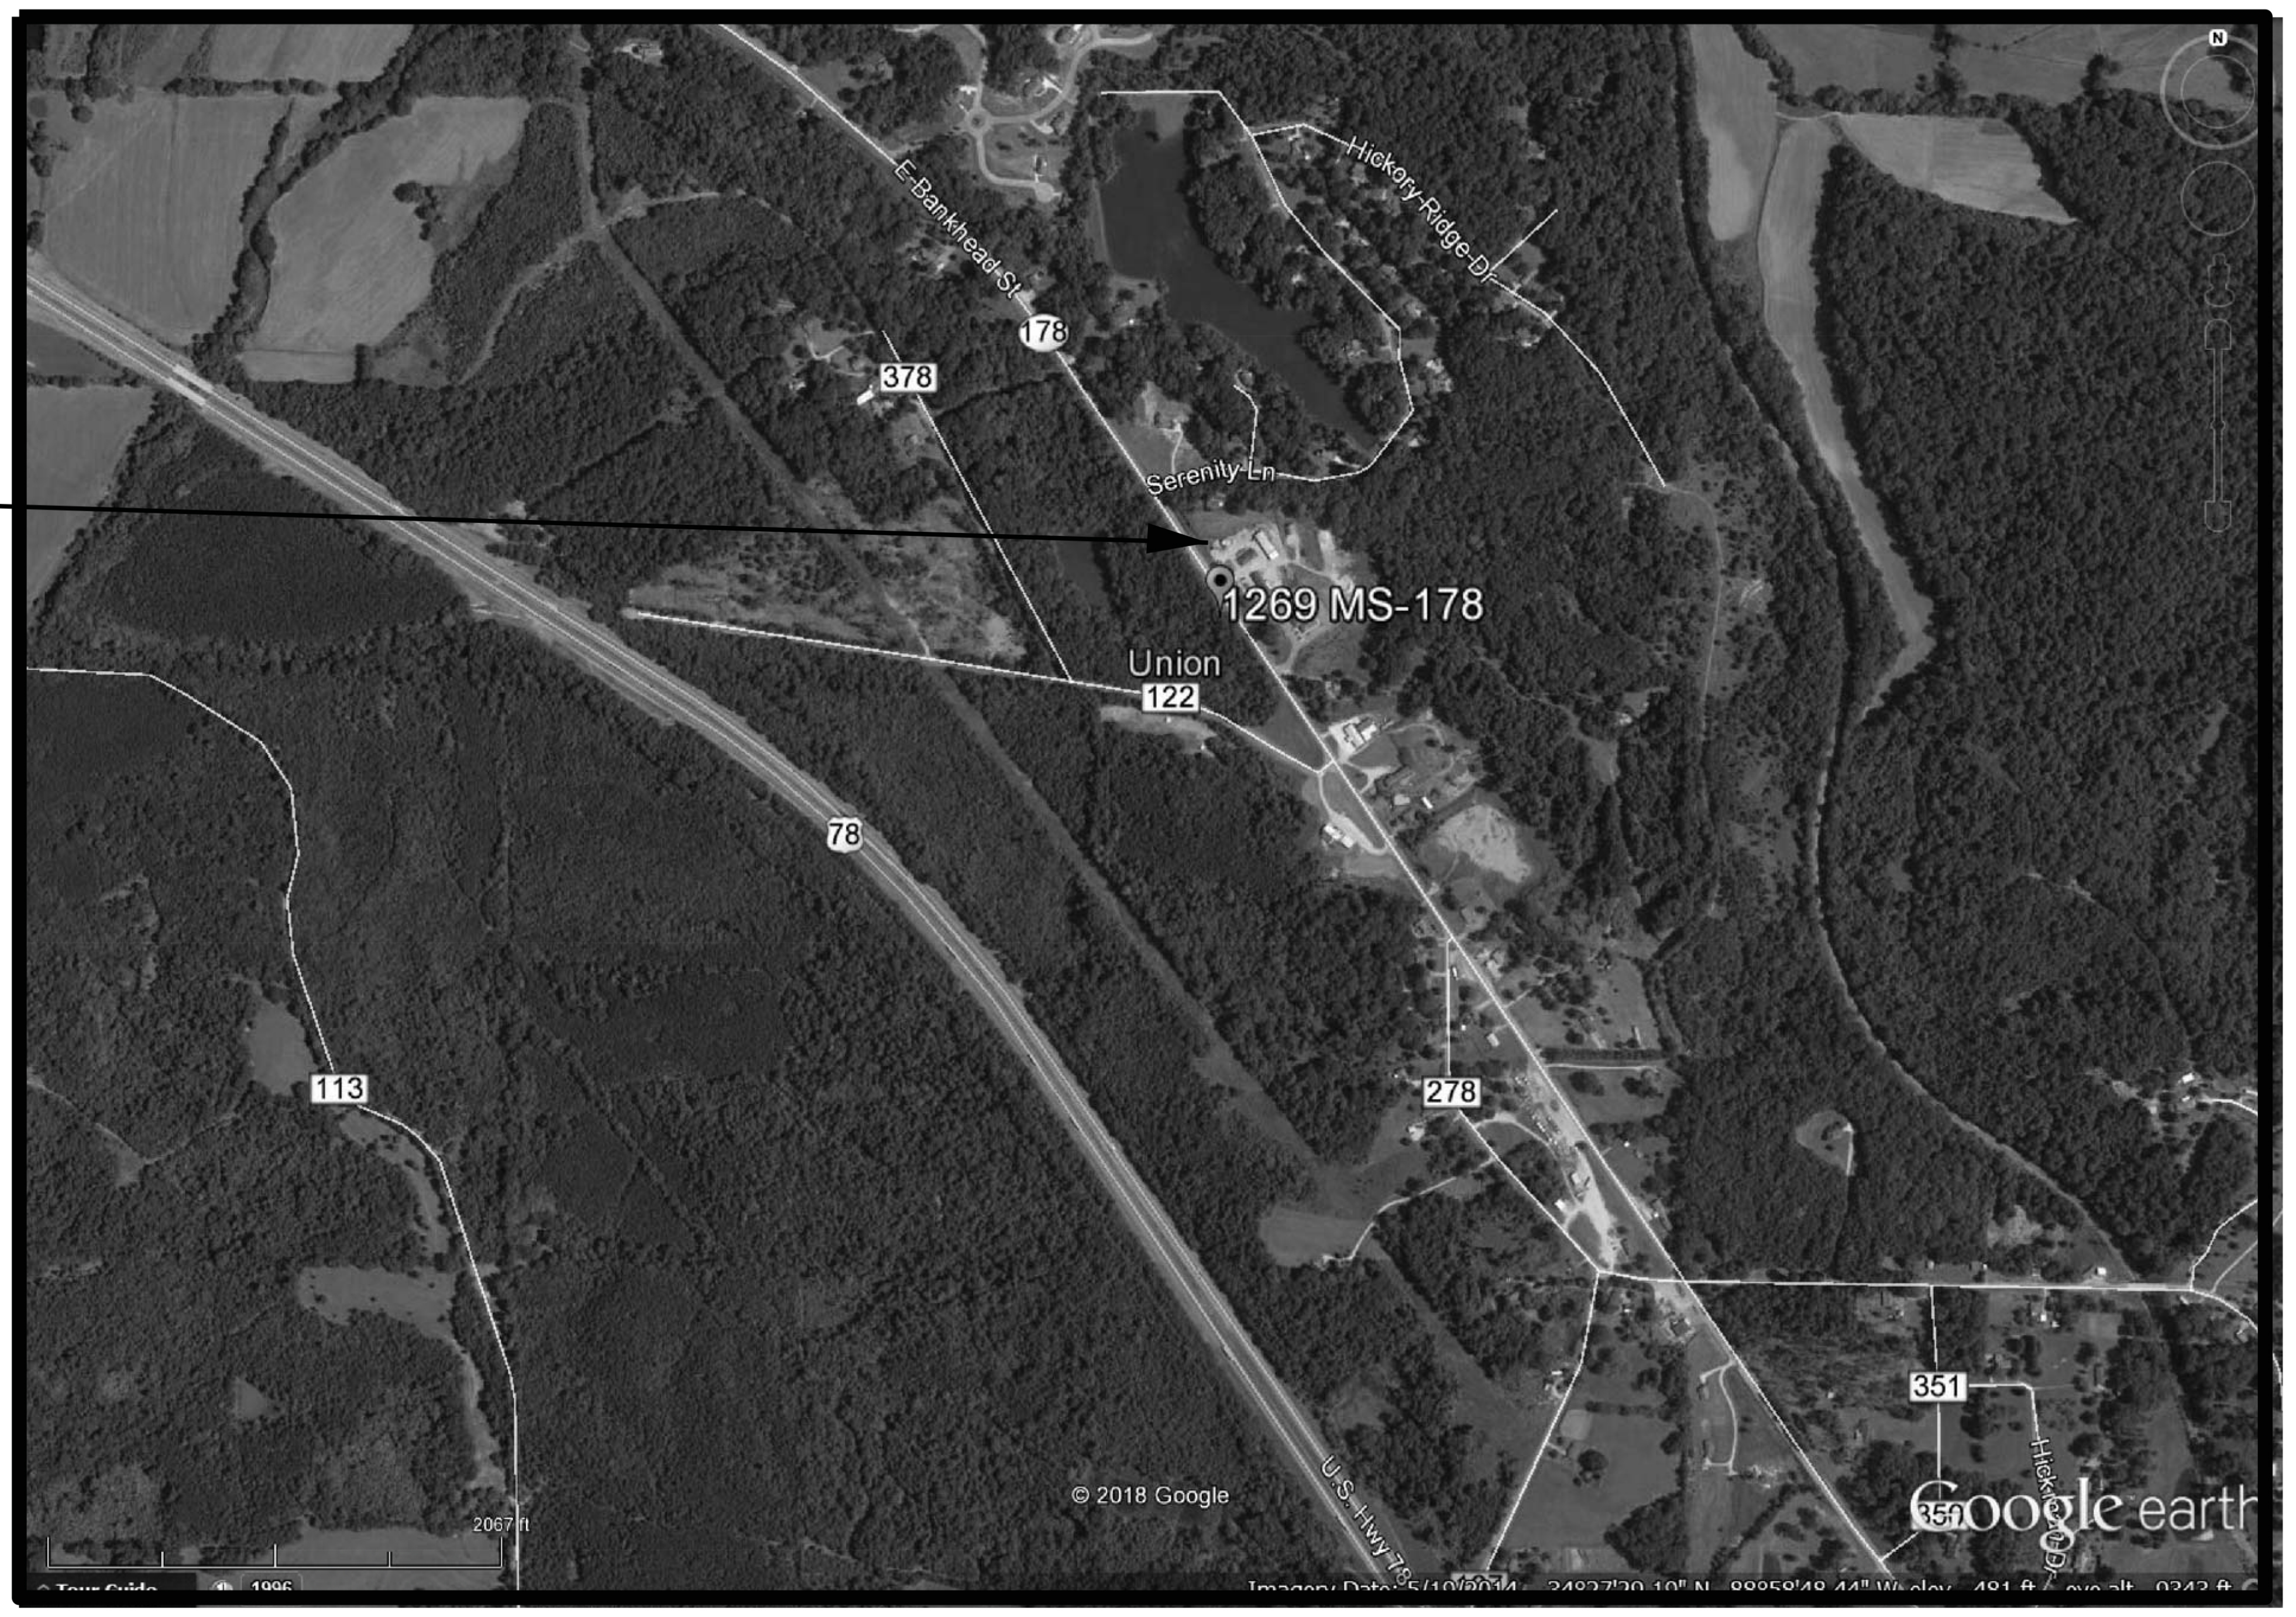

**PERMITS ACQUIRED BY MDOT**

WETLANDS AND WATERS PERMITS

| | WATERS | WETLANDS |
|---|---|---|
| NATIONWIDE #14 | N | N |
| NATIONWIDE (OTHER)* | N | N |
| GENERAL* | N | N |
| INDIVIDUAL (404)* | N | N |

STORMWATER PERMIT N

| | |
|---|---|
| Y | REQUIRED, CNOI SUBMITTED BY MDOT (DISTURBED AREA = 5 ACRES) |
| S | REQUIRED, SCNOI TO BE SUBMITTED BY CONTRACTOR (1 TO 4.99 ACRES) |
| N | NO STORMWATER PERMIT REQUIRED (<1 ACRE) |

APPROVED BY: ____________

Joseph R. Perkins, Jr. 2003 4-18-18
**ARCHITECTURAL**

Jeremy A. Bevill 18837 4-18-2018
**CIVIL**

David R. Leard 9568 4/18/18
**MECH/PLUMBING**

David R. Leard 9568 4/18/18
**ELECTRICAL**

P S & E DATE: 2018-04-18

APPROVED:

DEPUTY EXECUTIVE DIRECTOR / CHIEF ENGINEER

EXECUTIVE DIRECTOR

REVISIONS
BY
DATE

MISSISSIPPI DEPARTMENT OF TRANSPORTATION

TITLE
ARCHITECTURAL SERVICES DIVISION
MISSISSIPPI DEPARTMENT OF TRANSPORTATION

DGNFILENAME
00:00AMPM

**1st O.REV.**

| STATE | PROJECT NO. |
|---|---|
| MISS. | BWO-1195-73(001) |
| MISS. | BWO-1197-73(001) |
| MISS. | LWO-1031-73(003) |

## INDEX OF DRAWINGS

| Working No. | Sheet No. | Sheet Name |
|---|---|---|
| | 1 | TITLE SHEET |
| T101 | 2 | INDEX OF DRAWINGS |
| T102 | 3 | CODE INFORMATION & LEGENDS |
| T103 | 4 | SUMMARY OF QUANTITIES |
| C1 | 5 | EXISTING CONDITIONS |
| C2 | 6 | DEMOLITION PLAN |
| C3 | 7 | SITE PLAN |
| C4 | 8 | GRADING & DRAINAGE PLAN |
| C5 | 9 | EROSION CONTROL PLAN |
| C6 | 10 | EROSION CONTROL NOTES |
| C7 | 11 | EROSION CONTROL DETAILS |
| C8 | 12 | CONSTRUCTION DETAILS |
| CS-1 | 13 | CONSTRUCTION SIGNING SHEET |
| S100 | 14 | STRUCTURAL GENERAL NOTES |
| S101 | 15 | FOUNDATION PLAN - SHOP |
| S102 | 16 | EQUIPMENT PLATFORM FRAMING PLAN |
| S201 | 17 | FOUNDATION DETAILS |
| S301 | 18 | WOOD FRAMING DETAILS |
| A101-A | 19 | FLOOR PLAN - SHOP |
| A102-A | 20 | REFLECTED CEILING PLAN & EQUIP. PLATFORM FLOOR PLAN |
| A103-A | 21 | ROOF PLAN & DETAILS - SHOP |
| A201-A | 22 | BUILDING ELEVATIONS - SHOP |
| A202-A | 23 | BUILDING ELEVATIONS - SHOP |
| A301-A | 24 | BUILDING SECTIONS |
| A302-A | 25 | BUILDING SECTIONS |
| A303-A | 26 | WALL SECTIONS |
| A304-A | 27 | WALL SECTIONS |
| A401-A | 28 | ENLARGED PLAN & INTERIOR ELEVATIONS |
| A402-A | 29 | MILLWORK DETAILS |
| A501 | 30 | MISCELLANEOUS DETAILS & PARTITION TYPES |
| A601-A | 31 | OPENING SCHEDULES |
| A602-A | 32 | OPENING DETAILS |
| A603-A | 33 | OPENING DETAILS |
| A604-A | 34 | OPENING DETAILS |
| A901-A | 35 | EXTERIOR VIEWS |
| I101-A | 36 | FINISH FLOOR PLAN |
| I601-A | 37 | INTERIOR FINISH SCHEDULE |
| A101-B | 38 | EQUIPMENT SHED FLOOR PLAN & ELEVATIONS |
| A102-B | 39 | EQUIPMENT SHED ENLARGED FLOOR PLAN & DETAILS |
| A103-B | 40 | EQUIPMENT SHED SECTIONS & DETAILS |
| A104-B | 41 | EQUIPMENT SHED DETAILS |
| PME001 | 42 | MECH/ELEC SITE PLAN |
| MP001 | 43 | ABBREVIATIONS & GENERAL NOTES - PLUMBING |
| P100 | 44 | FLOOR PLAN - PLUMBING |
| P101 | 45 | FLOOR PLAN - EQUIPMENT SHED - PLUMBING |
| P200 | 46 | SCHEDULES & DETAILS - PLUMBING |
| P300 | 47 | DETAILS - PLUMBING |
| M100 | 48 | FLOOR PLAN - HVAC |
| M101 | 49 | FLOOR PLAN - EQUIPMENT SHED - HVAC |
| M200 | 50 | SCHEDULES - MECHANICAL |
| M300 | 51 | DETAILS - MECHANICAL |
| E000 | 52 | ABBREVIATIONS & LEGEND - ELECTRICAL |
| E100 | 53 | FLOOR PLAN - LIGHTS |
| E200 | 54 | FLOOR PLAN - POWER |
| E201 | 55 | FLOOR PLAN - MECH CONNECTIONS |
| E300 | 56 | FLOOR PLAN - FIRE ALARM/TELECOMM |
| E400 | 57 | FLOOR PLAN - EQUIPMENT SHED LIGHTS |
| E401 | 58 | FLOOR PLAN - EQUIPMENT SHED POWER |
| E500 | 59 | DETAILS - ELECTRICAL |
| E501 | 60 | SCHEDULES - ELECTRICAL |
| E502 | 61 | DETAILS -ELECTRICAL |
| | | |
| ECD-1 | 6101 | EROSION CONTROL STANDARDS |
| ECD-3 | 6103 | EROSION CONTROL STANDARDS |
| ECD-4 | 6104 | EROSION CONTROL STANDARDS |
| ECD-6 | 6106 | EROSION CONTROL STANDARDS |
| ECD-11 | 6111 | EROSION CONTROL STANDARDS |
| ECD-13 | 6113 | EROSION CONTROL STANDARDS |
| ECD-14 | 6114 | EROSION CONTROL STANDARDS |
| ECD-16 | 6116 | EROSION CONTROL STANDARDS |
| CL-1 | 6184 | FENCE: CHAIN LINK CLASS I |
| CLG-1 | 6191 | FENCE: CHAIN LINK GATE |
| RD-1 | 6403 | RURAL DRIVEWAYS |
| SD-1 | 6419 | DRIVEWAYS, CURB & GUTTER, SIDEWALK |
| PI-1 | 6501 | PIPE CULVERT INSTALLATION |
| PI-2 | 6502 | FLEXIBLE PIPE CULVERT INSTALLATION |
| IG-2 | 6517 | DETAILS OF GRATES FOR GUTTER INLETS |
| SS-3 | 6525 | STORM SEWER INLET TYPE SS-3 |
| PCU-1 | 6535 | PRECAST UNITS |

Joseph R. Perkins, Jr.
2003
Jackson, MS
4.18.18

ARCHITECTURAL

JEREMY A. BEVILL
18837
4-18-2018

CIVIL

DAVID R. LEARD
9568
4/18/18

MECH/PLUMBING

DAVID R. LEARD
9568
4/18/18

ELECTRICAL

PS & E PLANS- 2018/04/18

FMS CON. • 503075/301000, 301100
302000

REVISIONS

| DATE | SHEET NO. | BY |
|---|---|---|
| 2018/05/08 | 19, 24, 48, 50 | WSS/SE |
| 2018/05/22 | 29 | BLL |
| | | |
| | | |
| | | |

ARCHITECTURAL SERVICES DIVISION
MISSISSIPPI DEPARTMENT OF TRANSPORTATION

UPDATE 00:00AMPM DGNFILENAME

| BY |
|---|
| REVISION |
| DATE |

**MISSISSIPPI DEPARTMENT OF TRANSPORTATION**
UNION COUNTY MAINTENANCE
FACILITIES AT NEW ALBANY

INDEX OF DRAWINGS

Project Number:. BWO-1195-73(001)
BWO-1197-73(001), LWO-1031-73(003)
COUNTY: UNION

FILENAME Index of Drawings Sheet Model T101 PG 2
DESIGN TEAM ASU CHECKED JRP DATE: 2018-04-18

WORKING NUMBER
T101

SHEET NUMBER
2