P.E. GAI-9371-00(002)

101214 /1000

FED. ROAD REG. NO.	STATE	PROJECT NO.	SHEET NO.
4	MISS.	STP-SDP-9371-00(002)	1

GENERAL INDEX

FOR DETAILED INDEX OF PLANS SEE SHEET NO. 2

DESCRIPTION	NUMBER OF SHEETS
TITLE SHEET	1
DETAILED INDEX	3
GENERAL NOTES	4
TYPICAL SECTIONS	14
QUANTITIES	17
PLAN AND PROFILES	51
SPECIAL DESIGN – ROADWAY ITEMS	187
BRIDGE DRAWINGS	
SPECIAL DESIGN – BRIDGES	39
CROSS-SECTIONS	
TOTAL SHEETS	316

@ 12-17-04

STATE OF MISSISSIPPI

MISSISSIPPI DEPARTMENT OF TRANSPORTATION

PLAN AND PROFILE OF PROPOSED STATE HIGHWAY FEDERAL AID PROJECT NO. STP-SDP-9371-00(002)

SR 605 FROM INTERSTATE HIGHWAY NO. 10 TO STATE ROUTE NO. 67

F.M.S. 101214/302000

HARRISON COUNTY

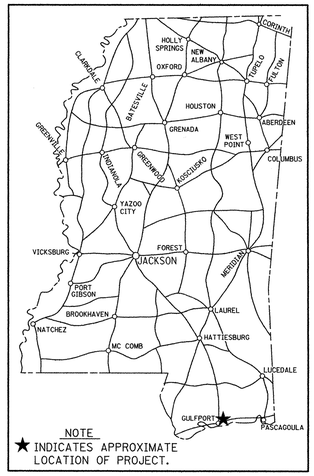

NOTE
★ INDICATES APPROXIMATE LOCATION OF PROJECT.

RATIOS /SCALES

PLAN		1:1000
PROFILE	HOR.	1:1000
	VERT.	1:100
LAYOUT		1:400000

B.O.P. STA. 8+325
PROJECT NO. STP-SDP-9371-00(002)

E.O.P. STA. 20+775
PROJECT NO. STP-SDP-9371-00(002)

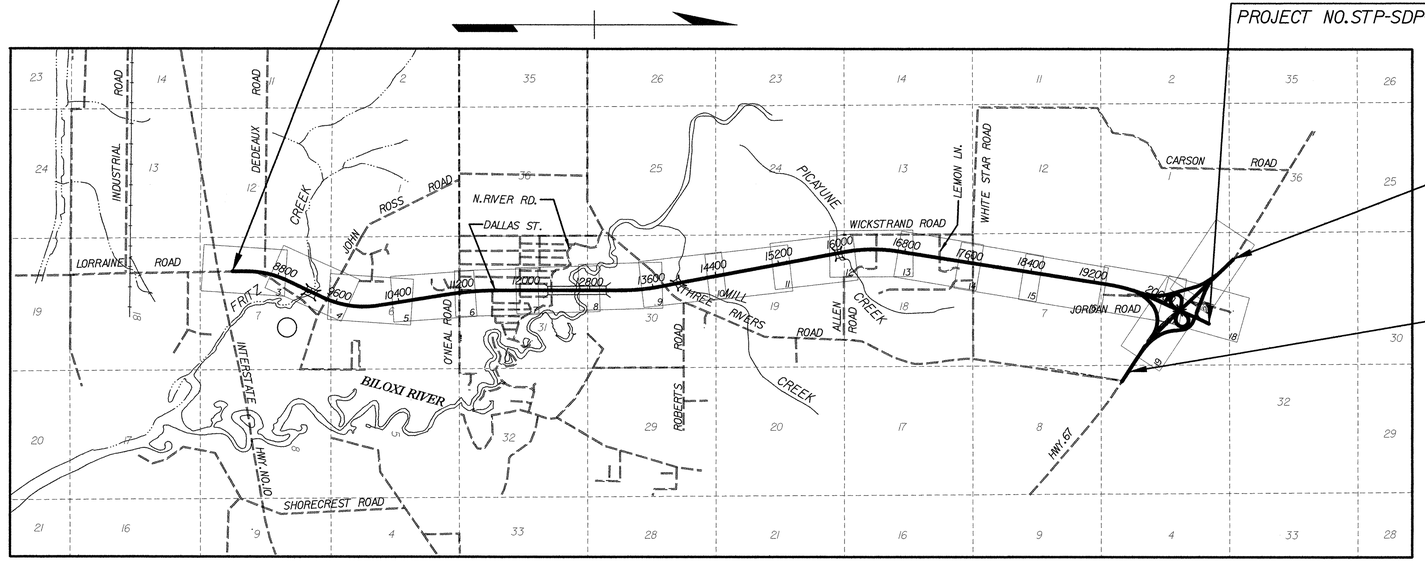

B.O.P. STA. 19+821.309
PROJECT NO.
SDP-0064-01(010)
END CONSTRUCTION
STA. 19+821.309
PROJECT NO. STP-SDP-9371-00(002)

BEGIN CONSTRUCTION
STA. 17+850.000
PROJECT NO. STP-SDP-9371-00(002)
E.O.P. STA. 17+850.000
PROJECT NO.
94-0064-01-007-10 PE

THIS PROJECT IS DECLARED BY THE MISSISSIPPI TRANSPORTATION COMMISSION TO BE A TYPE I AND TYPE 2B CONTROLLED ACCESS FACILITY, AS DEFINED IN AND SUBJECT TO ALL RESTRICTIONS SHOWN BY ORDER OF SAID COMMISSION DATED THE 13 TH DAY OF APRIL, 1999 IN MINUTE BOOK 6, PAGE 1728 AND AUTHORIZED UNDER SECTION 65-1-101) MCA (1972, AS AMENDED).

TYPE I CONTROLLED ACCESS:
(SR 605)
STA. 19+300 TO 20+724.318
(SR 67)
STA. 17+850 TO 19+821.309

TYPE 2B CONTROLLED ACCESS:
(SR 605)
STA. 8+379.485 TO STA. 19+300.000

ACCESS TO AND EXIT FROM THIS HIGHWAY WILL BE PERMITTED ONLY THROUGH INTERCHANGE OR SUCH OTHER POINTS AS MAY BE ESTABLISHED BY PUBLIC AUTHORITY AND AS SHOWN ON THE PLANS

DESIGN CONTROL
110 km /h = V (SPEED DESIGN)
ADT(2000) = 5000 : ADT (2020) = 9000
DHV = 990 : D = 60 % T= 8 %

PERMITS ACQUIRED BY MDOT		
WETLANDS AND WATERS PERMITS (NECESSARY FOR ULTIMATE IMPROVEMENTS ONLY):	WATERS	WETLANDS
NATIONWIDE #14	Y	N
NATIONWIDE (OTHER)*	N	N
GENERAL*	N	N
INDIVIDUAL (404)*	N	N

* ACQUISITION OF PERMITS FOR TEMPORARY IMPACTS DURING CONSTRUCTION ARE THE RESPONSIBILITY OF THE CONTRACTOR

STORMWATER PERMIT	Y
Y	REQUIRED, CNOI SUBMITTED BY MDOT (DISTRIBUTED AREA = 5 ACRES ÷)(NTB 6484)
S	REQUIRED, SCNOI TO BE SUBMITTED BY CONTRACTOR (1 TO 4.99 ACRES)(NTB 6483)
N	NO STORMWATER PERMIT REQUIRED (<1 ACRE)

APPROVED BY: ATM DATE: 12/15/04

CONVENTIONAL SYMBOLS

COUNTY LINE .....
TOWN CORPORATION LINE .....
SECTION LINE .....
EXISTING ROAD OR TRAVELED WAY .....
PROPOSED ROAD OR TRAVELED WAY .....
RAILROAD .....
SURVEY LINE .....
BRIDGES .....

EQUATIONS – NONE

LENGTH DATA

	S.R. 605	S.R. 67	TOTAL
LENGTH OF ROADWAY	11268.892 m	1971.309 m	13240.201 m
LENGTH OF BRIDGES	0.000 m	0.000 m	0.000 m
LENGTH OF PROJECT (NET)	11268.892 m	1971.309 m	13240.201 m
LENGTH OF EXCEPTIONS	1181.108 m	0.000 m	1181.108 m
LENGTH OF PROJECT (GROSS)	12450.000 m	1971.309 m	14421.309 m

EXCEPTIONS

STA. 9+239.157 - STA. 9+344.843 RT. LANE (PAVEMENT MARKINGS ONLY)
STA. 9+244.157 - STA. 9+349.843 LT. LANE (PAVEMENT MARKINGS ONLY)
STA. 12+230.657 - STA. 13+193.343 RT. & LT. LANES (PAVEMENT PARKING ONLY)
STA. 20+286.888 - STA. 20+399.624 RT. LANE (PAVEMENT MARKINGS ONLY)
STA. 20+297.380 - STA. 20+410.116 LT. LANE (PAVEMENT MARKINGS ONLY)

DEPARTMENT OF TRANSPORTATION MISSISSIPPI METRIC 73

REVISIONS | BY | DATE

APPROVED:
CHIEF ENGINEER — DATE 12/15/04
EXECUTIVE DIRECTOR — DATE 12/15/04
MISSISSIPPI DEPARTMENT OF TRANSPORTATION

APPROVED:
DIVISION ADMINISTRATOR — DATE
FEDERAL HIGHWAY ADMINISTRATION
DEPARTMENT OF TRANSPORTATION

TITLE
ROADWAY DESIGN DIVISION
MISSISSIPPI DEPARTMENT OF TRANSPORTATION

MMDDYY 081 @9AMPM DGNFILENAME

1 st O. REV.

STATE	PROJECT NO.
MISS.	STP-SDP-9371-00(002)

DESCRIPTION OF SHEET	WKG. NO.	SH. NO.
TITLE SHEET (1)		1
DETAILED INDEX & GENERAL NOTES (4)		
DETAILED INDEX	DI-1	2
DETAILED INDEX	DI-2	3
DETAILED INDEX	DI-3	4
GENERAL NOTES	GN-1	5
TYPICAL SECTION SHEETS (14)		
TYPICAL SECTION - S.R. 605 NEW CONSTRUCTION	TS-1	6
TYPICAL SECTION - S.R. 605 MAINLINE PAVING	TS-2	7
TYPICAL SECTION - S.R. 605 NORTH BOUND LANES	TS-3	8
TYPICAL SECTION - S.R. 605 AND S.R. 67 WIDENING & OVERLAY	TS-4	9
TYPICAL SECTION - S.R. 67 PAVING	TS-5	10
TYPICAL SECTION - INTERCHANGE RAMPS PAVING	TS-6	11
TYPICAL SECTION - INTERCHANGE LOOP PAVING	TS-7	12
TYPICAL SECTION - SOUTH FRONTAGE ROAD NEW CONSTRUCTION	TS-8	13
TYPICAL SECTION - DEDEAUX ROAD	TS-9	14
TYPICAL SECTION - LOCAL ROADS & TEMPORARY DETOUR PAVING	TS-10	15
TYPICAL SECTION - LOCAL ROADS NEW CONSTRUCTION	TS-11	16
TYPICAL SECTION - CHANNELIZED INTERSECTION	TS-12	17
TYPICAL SECTION - SOUTH FRONTAGE ROAD NEW CONSTRUCTION	TS-13	18
TYPICAL SECTION - CROSS OVER	TS-14	19
QUANTITY SHEETS (17)		
SUMMARY OF QUANTITIES (ROADWAY)	SQ-1	20
SUMMARY OF QUANTITIES (ROADWAY)	SQ-2	21
SUMMARY OF QUANTITIES (ROADWAY)	SQ-3	22
SUMMARY OF QUANTITIES (ROADWAY)	SQ-4	23
ESTIMATED QUANTITIES - EARTHWORK & SIDE DRAIN	EQ-1	24
ESTIMATED QUANTITIES - DRAINAGE STRUCTURES	EQ-2	25
ESTIMATED QUANTITIES - BRIDGE END PAVEMENT & GUARDRAIL	EQ-3	26
ESTIMATED QUANTITIES - PAVEMENT MARKINGS	EQ-4	27
ESTIMATED QUANTITIES - CURB & GUTTER	EQ-5	28
ESTIMATED QUANTITIES - TRAFFIC SIGNALS	EQ-6	29
ESTIMATED QUANTITIES FOR TRAFFIC CONTROL SIGNS	TCQ-1	30
DIRECTIONAL SIGN QUANTITIES	DSQ-1	31
SIGN QUANTITIES	SRS-EQ	32
STANDARD ROADSIDE QUANTITIES	SRS-1	33
STANDARD ROADSIDE QUANTITIES	SRS-2	34
STANDARD ROADSIDE QUANTITIES	SRS-3	35
STANDARD ROADSIDE QUANTITIES	SRS-4	36
PLAN & PROFILE SHEETS (51)		
MAIN FACILITY - B.O.P. TO STA. 8+800	3	37
LOCAL ROAD DEDEAUX @ STA. 8+630.404	3A	38
LOCAL ROAD SOUTH FRONTAGE	3B	39
DETOUR ROAD FOR LOCAL ROAD DEDEAUX @ STA. 8+630.404	3C	40
DIVERGE FOR SOUTH FRONTAGE ROAD	3D	41
MAIN FACILITY - STA. 8+800 TO STA. 9+600	4	42
DETOUR ROAD FOR LOCAL ROAD JOHN ROSS @ STA. 9+463.858	4A	43
LOCAL ROAD JOHN ROSS @ STA. 9+463.858	4B	44
MAIN FACILITY - STA. 9+600 TO STA. 10+400	5	45
MAIN FACILITY - STA. 10+400 TO STA. 11+200	6	46
LOCAL ROAD O'NEAL @ STA. 11+151.385	6A	47
MAIN FACILITY - STA. 11+200 TO STA. 12+000	7	48
MAIN FACILITY - STA. 12+000 TO STA. 12+800	8	49
MAIN FACILITY - STA. 12+800 TO STA. 13+600	9	50
MAIN FACILITY - STA. 13+600 TO STA. 14+400	10	51
LOCAL ROAD THREE RIVERS @ STA. 13+625.000	10A	52
LOCAL ROAD THREE RIVERS @ STA. 13+625.000	10B	53
MAIN FACILITY - STA. 14+400 TO STA. 15+200	11	54
MAIN FACILITY - STA. 15+200 TO STA. 16+000	12	55
MAIN FACILITY - STA. 16+000 TO STA. 16+800	13	56
LOCAL ROAD ALLEN @ STA. 16+411.393	13A	57
MAIN FACILITY - STA. 16+800 TO STA. 17+600	14	58
LOCAL ROAD LEMON LANE @ STA. 17+092.035	14A	59
MAIN FACILITY - STA. 17+600 TO STA. 12+400	15	60
DETOUR ROAD FOR LOCAL ROAD WHITE STAR @ STA. 17+641.349	15A	61
LOCAL ROAD WHITE STAR @ STA. 17+641.349	15B	62
FOREST SERVICE ROAD @ STA. 18+190.273	15C	63
MAIN FACILITY - STA. 18+400 TO STA. 19+200	16	64
FOREST SERVICE ROAD @ STA. 18+739.197	16A	65
MAIN FACILITY - STA. 19+200 TO STA. 20+000	17	66
NORTHWEST FRONTAGE ROAD	17A	67
NORTHEAST FRONTAGE ROAD	17B	68
FOREST SERVICE ROAD @ STA. 19+288.121	17C	69
MAIN FACILITY - STA. 20+000 TO E.O.P.	18	70
INTERCHANGE LAYOUT	18AA	71
RAMP "SE" - STA. 19+612.764 TO STA. 20+100	18A1	72
RAMP "SE" - STA. 20+100 TO STA. 20+516.938	18A1.1	73
RAMP "SW" - STA. 19+830 TO STA. 20+350	18B1	74
RAMP "SW" - STA. 20+350 TO STA. 20+866.460	18B1.1	75
SOUTHWEST LOOP - STA. 19+845.979 TO STA. 20+291.932	18B2	76
SOUTHWEST RAMP LANE - STA. 20+055.32 TO STA. 20+237.548	18B3	77
RAMP "NW" - STA. 18+896.237 TO STA. 19+530	18C	78
RAMP "NE" - STA. 18+180 TO STA. 18+700	18D1	79
RAMP "NE" - STA. 18+700 TO STA. 19+040.072	18D1.1	80
NORTHEAST LOOP - STA. 20+410 TO STA. 20+908.786	18D2	81
S.R. 67 - STA. 17+850 TO STA. 18+500	19	82
FRONTAGE ROAD @ STA. 17+709.868 S.R. 67	19A	83
DETOUR ROAD STA. 17+871.869 TO STA. 18+112.529	19B	84
S.R. 67 - STA. 18+500 TO STA. 19+250	20	85
S.R. 67 - STA. 19+250 TO STA. 19+821.309	21	86
DETOUR ROAD STA. 19+566.936 TO STA. 19+800.000	21A	87
SPECIAL DESIGN SHEETS (26)		
DETAIL OF INTERSECTION - DEDEAUX ROAD @ STA. 8+630.404	DOI-1	88
DETAIL OF INTERSECTION - JOHN ROSS ROAD @ STA. 9+463.858	DOI-2	89
DETAIL OF INTERSECTION - O'NEAL ROAD @ STA. 11+151.385	DOI-3	90
DETAIL OF INTERSECTION - THREE RIVERS ROAD @ STA. 13+625.000	DOI-4	91
DETAIL OF INTERSECTION - ALLEN ROAD @ STA. 16+411.393	DOI-5	92
DETAIL OF INTERSECTION - LEMON LANE @ STA. 17+092.035	DOI-6	93
DETAIL OF INTERSECTION - WHITE STAR ROAD @ STA. 17+641.349	DOI-7	94
FORM GRADES - DEDEAUX ROAD @ STA. 8+630.404	FG-1	95
FORM GRADES - JOHN ROSS ROAD @ STA. 9+463.858	FG-2	96
FORM GRADES - O'NEAL ROAD @ STA. 11+151.385	FG-3	97
FORM GRADES - THREE RIVERS ROAD @ STA. 13+625.000	FG-4	98
FORM GRADES - WHITE STAR ROAD @ STA. 17+641.349	FG-5	99
FORM GRADES - RAMP "SW" & MAINLINE MERGE	FG-6	100
FORM GRADES - RAMP "SW" & S.R. 67 (S.B.L.) DIVERGE	FG-7	100.1
FORM GRADES - SOUTHWEST RAMP LANE	FG-8	100.2
FORM GRADES - SOUTHWEST LOOP & S.R. 67 (S.B.L.) MERGE	FG-9	100.3
FORM GRADES - SOUTHWEST LOOP & MAINLINE DIVERGE	FG-10	100.4
FORM GRADES - RAMP "SE" & MAINLINE DIVERGE	FG-11	100.5
FORM GRADES - RAMP "SE" & S.R. 67 (S.B.L.) MERGE	FG-12	100.6
FORM GRADES - RAMP "NW" & MAINLINE DIVERGE	FG-13	100.7
FORM GRADES - RAMP "NW" & S.R. 67 (N.B.L.) MERGE	FG-14	100.8
FORM GRADES - RAMP "NE" & S.R. 67 (N.B.L.) DIVERGE	FG-15	100.9
FORM GRADES - RAMP "NE"	FG-16	100.10
FORM GRADES - RAMP "NE" & INTERSECTION W/ MAINLINE	FG-17	100.11
FORM GRADES - NORTHEAST LOOP & MAINLINE DIVERGE	FG-18	100.12
FORM GRADES - NORTHEAST LOOP & S.R. 67 (N.B.L.) MERGE	FG-19	100.13

73

A. GARNER RUSSELL & ASSOCIATES

PS & E PLANS-DATE 12-17-04

FMS CON. # 101214/302000

REVISIONS

DATE	SHEET NO.	BY
12-21-04	20, 21, 23	DKR
1-24-05	21, 22, 23	DKR

MISSISSIPPI DEPARTMENT OF TRANSPORTATION

DETAIL INDEX

PROJ. NO. : STP-SDP-9371-00(002)

COUNTY : HARRISON

WORKING NUMBER DI-1

SHEET NUMBER 2

FILENAME: DI-1.DGN

DESIGN TEAM _____ CHECKED _____ DATE _____

METRIC PLAN
ROADWAY DESIGN STANDARDS A.A.D.D. SECTION
MISSISSIPPI DEPARTMENT OF TRANSPORTATION

STATE	PROJECT NO.
MISS.	SDP-9371-00(002)

DESCRIPTION OF SHEET	WKG. NO.	SH. NO.
CONSTRUCTION SIGNING SHEETS (4)		
CONSTRUCTION SIGNING	CS-1	100.14
CONSTRUCTION SIGNING	CS-2	100.15
CONSTRUCTION SIGNING	CS-3	100.16
CONSTRUCTION SIGNING	CS-4	100.17
TRAFFIC CONTROL PLAN SHEETS (28)		
TRAFFIC CONTROL PLAN PHASE 1 - S.R. 605 & SOUTH FRONTAGE ROAD	TC-1A	100.18
TRAFFIC CONTROL PLAN PHASE 2 - S.R. 605 & SOUTH FRONTAGE ROAD	TC-1B	100.19
TRAFFIC CONTROL PLAN PHASE 3 - S.R. 605 & SOUTH FRONTAGE ROAD	TC-1C	100.20
TRAFFIC CONTROL PLAN PHASE 1 - DEDEAUX ROAD	TC-2	100.21
TRAFFIC CONTROL PLAN PHASE 2 - DEDEAUX ROAD	TC-3	100.22
TRAFFIC CONTROL PLAN PHASE 3 - DEDEAUX ROAD	TC-4	100.23
TRAFFIC CONTROL PLAN PHASE 1 - JOHN ROSS ROAD	TC-5	100.24
TRAFFIC CONTROL PLAN PHASE 2 - JOHN ROSS ROAD	TC-6	100.25
TRAFFIC CONTROL PLAN PHASE 3 - JOHN ROSS ROAD	TC-7	100.26
TRAFFIC CONTROL PLAN PHASE 1 - THREE RIVERS ROAD	TC-8	100.27
TRAFFIC CONTROL PLAN PHASE 2 - THREE RIVERS ROAD	TC-9	100.28
TRAFFIC CONTROL PLAN PHASE 1 - WHITE STAR ROAD	TC-10	100.29
TRAFFIC CONTROL PLAN PHASE 2 - WHITE STAR ROAD	TC-11	100.30
TRAFFIC CONTROL PLAN PHASE 3 - WHITE STAR ROAD	TC-12	100.31
TRAFFIC CONTROL PLAN PHASE 1 - NORTH FRONTAGE ROAD	TC-13	100.32
TRAFFIC CONTROL PLAN PHASE 2 - NORTH FRONTAGE ROAD	TC-14	100.33
TRAFFIC CONTROL PLAN PHASE 1 - S.R. 605 @ S.R. 67	TC-15	100.34
TRAFFIC CONTROL PLAN PHASE 1 - S.R. 605 @ S.R. 67 (BEGIN CONSTRUCTION)	TC-16	100.35
TRAFFIC CONTROL PLAN PHASE 1 - S.R. 605 @ S.R. 67 (END CONSTRUCTION)	TC-17	100.36
TRAFFIC CONTROL PLAN PHASE 2 - S.R. 605 @ S.R. 67	TC-18	100.37
TRAFFIC CONTROL PLAN PHASE 2 - S.R. 605 @ S.R. 67 (SOUTH END)	TC-19	100.38
TRAFFIC CONTROL PLAN PHASE 2 - S.R. 605 @ S.R. 67 (NORTH END)	TC-20	100.39
TRAFFIC CONTROL PLAN PHASE 3 - S.R. 605 @ S.R. 67	TC-21	100.40
TRAFFIC CONTROL PLAN PHASE 3 - S.R. 605 @ S.R. 67 (SOUTH END)	TC-22	100.41
TRAFFIC CONTROL PLAN PHASE 3 - S.R. 605 @ S.R. 67 (NORTH END)	TC-23	100.42
TRAFFIC CONTROL PLAN - LOCAL ROADS	TC-24	100.43
TRAFFIC CONTROL PLAN - MEDIAN CROSSOVER	TC-25	100.44
TRAFFIC CONTROL PLAN - DRUM PLACEMENT AND SHOULDER CLOSURE	TC-26	100.45
PERMANENT MARKING DETAIL SHEETS (32)		
PERMANENT MARKING DETAIL - STA. 8+325 TO 8+490 (ML)	PMD-1	100.46
PERMANENT MARKING DETAIL - STA. 8+490 TO 8+800 (ML)	PMD-2	100.47
PERMANENT MARKING DETAIL - STA. 8+800 TO 9+350 (ML)	PMD-3	100.48
PERMANENT MARKING DETAIL - STA. 9+350 TO 9+600 (ML)	PMD-4	100.49
PERMANENT MARKING DETAIL - STA. 9+600 TO 11+000 (ML)	PMD-5	100.50
PERMANENT MARKING DETAIL - STA. 11+000 TO 11+500 (ML)	PMD-6	100.51
PERMANENT MARKING DETAIL - STA. 11+500 TO 12+200 (ML)	PMD-7	100.52
PERMANENT MARKING DETAIL - STA. 12+200 TO 13+500 (ML)	PMD-8	100.53
PERMANENT MARKING DETAIL - STA. 13+500 TO 13+775 (ML)	PMD-9	100.54
PERMANENT MARKING DETAIL - STA. 13+775 TO 15+200 (ML)	PMD-10	100.55
PERMANENT MARKING DETAIL - STA. 15+200 TO 16+275 (ML)	PMD-11	100.56
PERMANENT MARKING DETAIL - STA. 16+275 TO 16+575 (ML)	PMD-12	100.57
PERMANENT MARKING DETAIL - STA. 16+575 TO 17+500 (ML)	PMD-13	100.58
PERMANENT MARKING DETAIL - STA. 17+500 TO 17+800 (ML)	PMD-14	100.59
PERMANENT MARKING DETAIL - STA. 17+800 TO 18+500 (ML)	PMD-15	100.60
PERMANENT MARKING DETAIL - STA. 18+500 TO 19+175 (ML)	PMD-16	100.61
PERMANENT MARKING DETAIL - STA. 19+175 TO 19+500 (ML)	PMD-17	100.62
PERMANENT MARKING DETAIL - STA. 19+500 TO 19+800 (ML)	PMD-18	100.63
PERMANENT MARKING DETAIL - STA. 19+800 TO 20+100 (ML)	PMD-19	100.64
PERMANENT MARKING DETAIL - STA. 20+100 TO 20+425 (ML)	PMD-20	100.65
PERMANENT MARKING DETAIL - STA. 20+425 TO 20+775 (ML)	PMD-21	100.66
PERMANENT MARKING DETAIL - STA. 17+850 TO 18+100 (S.R. 67)	PMD-22	100.67
PERMANENT MARKING DETAIL - STA. 18+100 TO 18+400 (S.R. 67)	PMD-23	100.68
PERMANENT MARKING DETAIL - STA. 18+400 TO 18+700 (S.R. 67)	PMD-24	100.69
PERMANENT MARKING DETAIL - STA. 18+700 TO 19+000 (S.R. 67)	PMD-25	100.70

DESCRIPTION OF SHEET	WKG. NO.	SH. NO.
PERMANENT MARKING DETAIL - STA. 19+000 TO 19+300 (S.R. 67)	PMD-26	100.71
PERMANENT MARKING DETAIL - STA. 19+300 TO 19+600 (S.R. 67)	PMD-27	100.72
PERMANENT MARKING DETAIL - STA. 19+600 TO 19+821 (S.R. 67)	PMD-28	100.73
PERMANENT MARKING DETAIL - STA. 20+291.932 TO 19+875 (S.W. LOOP)	PMD-29	100.74
PERMANENT MARKING DETAIL - STA. 20+410 TO 20+908.786 (N.E. LOOP)	PMD-30	100.75
BIKE PATH LEGEND DETAILS	PMD-31	100.76
INTERCHANGE DELINEATION - S.R. 605 & S.R. 67	IDEL-1	100.77
PERMANENT SIGNING PLAN SHEETS (10)		
PERMANENT SIGNING PLAN - S.R. 605 B.O.P. TO STA. 10+000	PSP-1	100.78
PERMANENT SIGNING PLAN - S.R. 605 STA. 10+000 TO STA. 12+600	PSP-2	100.79
PERMANENT SIGNING PLAN - S.R. 605 STA. 12+600 TO STA. 14+500	PSP-3	100.80
PERMANENT SIGNING PLAN - S.R. 605 STA. 16+050 TO STA. 18+000	PSP-4	100.81
PERMANENT SIGNING PLAN - S.R. 605 STA. 18+000 TO STA. 19+500	PSP-5	100.82
PERMANENT SIGNING PLAN - S.R. 605 STA. 19+075 TO STA. 20+275	PSP-6	100.83
PERMANENT SIGNING PLAN - S.R. 605 INTERCHANGE - S.E. QUAD	PSP-6A	100.84
PERMANENT SIGNING PLAN - S.R. 605 INTERCHANGE - S.W. QUAD	PSP-6B	100.85
PERMANENT SIGNING PLAN - S.R. 605 INTERCHANGE - N.E. QUAD	PSP-6C	100.86
PERMANENT SIGNING PLAN - S.R. 605 INTERCHANGE - N.W. QUAD	PSP-6D	100.87
PERMANENT SIGNING DETAIL SHEETS (7)		
PERMANENT SIGNING DETAIL	PSD-1	100.88
PERMANENT SIGNING DETAIL	PSD-2	100.89
PERMANENT SIGNING DETAIL	PSD-3	100.90
PERMANENT SIGNING DETAIL	PSD-4	100.91
PERMANENT SIGNING DETAIL	PSD-5	100.92
PERMANENT SIGNING DETAIL	PSD-6	100.93
PERMANENT SIGNING DETAIL	PSD-7	100.94
TRAFFIC SIGNAL INSTALLATION SHEETS (9)		
TRAFFIC SIGNAL INSTALLATION - S.R. 605 @ DEDEAUX ROAD	TSI-1	100.95
TRAFFIC SIGNAL INSTALLATION - S.R. 605 @ JOHN ROSS ROAD	TSI-2	100.96
TRAFFIC SIGNAL INSTALLATION - S.R. 605 @ DEDEAUX ROAD TEMP. TRAFFIC SIGNAL	TSI-3	100.97
DETAIL OF TRAFFIC SIGNAL HEADS, TRAFFIC SIGNAL SIGNS, AND GENERAL NOTES	TSD-1	100.98
LOOP DETECTOR DETAILS FOR TRAFFIC SIGNAL INSTALLATION	TSD-2	100.99
PULL BOX AND CONDUIT TRENCHING DETAILS FOR TRAFFIC SIGNAL INSTALLATION	TSD-3	100.100
SPAN WIRE AND STEEL STRAIN POLE DETAILS FOR TRAFFIC SIGNAL INSTALLATION	TSD-4	100.101
TYPICAL DETAILS OF CONTROLLER CABINET MOUNTINGS, TYPE 1 POLE ATTACHMENTS AND MISCELLANEOUS DETAILS	TSD-5	100.102
MAST ARM AND PEDESTAL POLE DETAILS FOR TRAFFIC SIGNAL INSTALLATION	TSD-6A	100.103
LANDSCAPING SHEETS (2)		
LAND SCAPING DETAIL - EAST SIDE OF S.R. 605	LS-1	100.104
LAND SCAPING DETAIL - WEST SIDE OF S.R. 605	LS-2	100.105
MISCELLANEOUS SHEETS (6)		
VEGETATION SCHEDULE	VS-1	100.106
MISCELLANEOUS CONSTRUCTION DETAILS	MCD-1	100.107
MISCELLANEOUS TYPICAL SECTION DETAILS	MISCTS	100.108
EDGE DRAIN DETAIL	MED-1	100.109
EDGE DRAIN DETAIL	MED-2	100.110
DETAILS OF RUMBLE STRIPS	MGROOVE	100.111
BARRICADE & LOW SHOULDER DRUM PLACEMENT	PERMBARR	100.112

ROADWAY DESIGN SECTION
METRIC PLAN
MISSISSIPPI DEPARTMENT OF TRANSPORTATION

MISSISSIPPI DEPARTMENT OF TRANSPORTATION

DETAIL INDEX

PROJ. NO. : SDP-9371-00(002)

COUNTY : HARRISON

BY | REVISION | DATE

DEPARTMENT OF TRANSPORTATION METRIC MISSISSIPPI

WORKING NUMBER DI-2

FILENAME: DI-2.DGN

DESIGN TEAM ____ CHECKED ____ DATE ____

SHEET NUMBER 3

STATE	PROJECT NO.
MISS.	SDP-9371-00(002)

DESCRIPTION OF SHEET		WKG. NO.	SH. NO.
STANDARD DRAWINGS - ROADWAY SHEETS (62)			
BRIDGE END PAVEMENT		BE-1	107
PAVEMENT MARKING DETAILS FOR 2 & 4-LANE DIVIDED ROADWAYS		PM-1	120
PAVEMENT MARKING DETAILS FOR INTERCHANGE ENTRANCE RAMPS (PARALLEL & TAPER)		PM-3	122
PAVEMENT MARKING DETAILS FOR INTERCHANGE EXIT RAMPS (PARALLEL & TAPER)		PM-4	123
PAVEMENT MARKING LEGEND DETAILS		PM-6	125
EROSION CONTROL		EC-1	140
TYPICAL PLANTING DETAILS FOR TRESS & SHRUBS		PD-1	141
TYPICAL TEMPORARY EROSION CONTROL MEASURES (SILT FENCE, HAY BALES, & BRUSH BARRIER)		TEC-1	142
TYPICAL TEMPORARY EROSION CONTROL MEASURES (SLOPE DRAIN AND TYPE A SILT BASIN)		TEC-2	143
DETAILS OF DITCH TREATMENT		DT-1	145
GUARD RAIL : "W" BEAM (WOOD POSTS)		GR-1	180
GUARD RAIL : THRIE BEAM (WOOD POSTS)		GR-1A	181
GUARD RAIL : "W" BEAM (STEEL POSTS)		GR-1B	182
GUARD RAIL : THRIE BEAM (STEEL POSTS)		GR-1C	183
GUARD RAIL : BRIDGE END SECTION - TYPE "I" (WOOD POSTS)	(12-01-99)	GR-2F	190
GUARD RAIL : BRIDGE END SECTION - TYPE "I" (STEEL POSTS)		GR-2G	191
GUARD RAIL : TYPICAL INSTALLATION AT BRIDGE APPROACHES FOR DIVIDED HIGHWAYS	(12-01-99)	GR-4	194
STANDARD DIRECTIONAL (GUIDE) SIGNS		SN-1	220
ROUTE SHIELDS & "EXIT ONLY" PANELS		SN-2	221
STANDARD ROADSIDE SIGNS		SN-3	222
STANDARD ROADSIDE SIGNS		SN-3A	223
STANDARD ROADSIDE SIGNS		SN-3B	224
STANDARD ROADSIDE SIGN ASSEMBLY & INSTALLATION		SN-4	225
STANDARD ROADSIDE SIGN ASSEMBLY & INSTALLATION		SN-4A	226
STANDARD ROADSIDE SIGN ASSEMBLY & INSTALLATION		SN-4B	227
TYPICAL INSTALLATION OF GROUND MOUNTED DIRECTIONAL SIGNS		SN-5	228
BREAK-AWAY SIGN SUPPORTS		SN-6	229
BREAK-AWAY SIGN SUPPORTS		SN-6A	230
BREAK-AWAY SIGN SUPPORTS		SN-6B	231
SIGN FACE CONSTRUCTION & ATTACHMENT OF GROUND MOUNTED DIRECTIONAL SIGNS TO STEEL BEAMS (EXTRUDED ALUMINUM PANELS)	(12-01-99)	SN-7	232
TYPICAL INSTALLATION & DETAILS OF DELINEATORS AND DISTANCE REFERENCE SIGNS		SN-8	233
TYPICAL INSTALLATION OF DELINEATORS		SN-8A	234
TYPICAL CROSSOVER DELINEATION		SN-8B	235
TYPICAL GUARD RAIL DELINEATION		SN-8C	236
TRAFFIC CONTROL PLAN WITH FLAGGER (ONE - LANE OF TWO-WAY TRAFFIC)		TCP-1	250
TRAFFIC CONTROL PLAN FOR POSTED SPEED LIMIT LESS THAN 65 MPH (4-LANE:MEDIAN LANE OR OUTSIDE LANE CLOSURE) (WORK DAY ONLY)		TCP-2	251
TRAFFIC CONTROL PLAN FOR POSTED SPEED LIMIT LESS THAN 65 MPH (4-LANE:MEDIAN LANE OR OUTSIDE LANE CLOSURE) (EXTENDED PERIOD)		TCP-3	252
4-LANE TO 2-LANE TRANSITION	(12-01-99)	TCP-6	255
2 - LANE TO 4 - LANE TRANSITION	(12-01-99)	TCP-7	256
SHORT DURATION CLOSING OF TWO-LANE TWO-WAY HIGHWAYS		TCP-8	257
SHORT DURATION CLOSING OF DIVIDED HIGHWAYS		TCP-9	258
HIGHWAY SIGN AND BARRICADE DETAILS FOR CONSTRUCTION PROJECTS		TCP-10	259
TRAFFIC CONTROL PLAN MOBILE OPERATIONS MULTILANE ROADS AND TWO-LANE ROADS	(12-01-99)	TCP-11	260

DESCRIPTION OF SHEET		WKG. NO.	SH. NO.
RIGHT OF WAY MARKERS		RW-1	270
RURAL DRIVEWAYS		RD-1	271
TYPICAL GRADING TRANSITION BETWEEN CUTS & FILLS		GT-1	272
SIGHT FLARES	(12-01-99)	SF-1	273
SUPERELEVATION TRANSITION FOR LOCAL FACILITIES (V < 70 km/h)		SE-1	275
SUPERELEVATION TRANSITION - CASE II (2% NORMAL SUBGRADE)		SE-2C	278
INTERCHANGE DESIGN FOR HIGH SPEED TAPERED EXIT RAMP		IR-1	283
INTERCHANGE DESIGN FOR HIGH SPEED PARALLEL ENTRANCE RAMP		IR-1A	284
INTERCHANGE DESIGN FOR LOOP ENTRANCE RAMP		IR-2	285
INTERCHANGE DESIGN FOR HIGH SPEED PARALLEL EXIT RAMP		IR-2A	286
DRIVEWAYS, CURB & GUTTER, & SIDEWALK		SD-1	287
MISCELLANEOUS DETAIL SHEET 1. STACKED PIPE JOINT 2. EXCAVATION AT GRADE POINTS		MDS-1	290
DETAILS OF PAVED FLUMES		PF-1	291
PIPE CULVERT INSTALLATION		PI-1	300
JUNCTION BOX TYPE 2 FOR TRAFFIC LOAD		JB-2	304
STORM SEWER INLET - TYPE SS-2		SS-2	322
STORM SEWER INLET - TYPE SS-3		SS-3	323
SMALL ANIMAL GUARD AND UNDERDRAIN MARKER		SAG-1	327
FLARED END SECTION FOR CONCRETE PIPE		FE-1	328

CROSS SECTIONS SHEETS (39)	
MAINLINE	901-910
SOUTH FRONTAGE ROAD	911-915
DEDEAUX ROAD	916-917
DEDEAUX ROAD DETOUR	918-920
JOHN ROSS ROAD	921-926
JOHN ROSS ROAD DETOUR	927-931
WHITE STAR ROAD	932-935
WHITE STAR ROAD DETOUR	936-939

ROADWAY DESIGN METRIC PLAN
MISSISSIPPI DEPARTMENT OF TRANSPORTATION

REVISION | BY | DATE

MISSISSIPPI DEPARTMENT OF TRANSPORTATION

DETAIL INDEX

PROJ. NO. : SDP-9371-00(002)

COUNTY : HARRISON

FILENAME: DI-3.DGN

DESIGN TEAM CHECKED DATE

WORKING NUMBER DI-3

SHEET NUMBER 4