P.E. SDP–0009–02(053)V21
FMS PE 101645/1000

FED. ROAD REG. NO.	STATE	PROJECT NO.	SHEET NO.
4	MISS.	BR–0009–02(053)V21	1

GENERAL INDEX

FOR DETAILED INDEX OF PLANS SEE SHEET NO. 2

DESCRIPTION	NUMBER OF SHEETS
TITLE SHEET	1
DETAILED INDEX & GENERAL NOTES	3
TYPICAL SECTIONS	4
QUANTITIES	7
PLAN AND PROFILES	9
SPECIAL DESIGN – ROADWAY ITEMS	58
BRIDGE DRAWINGS	0
SPECIAL DESIGN – BRIDGES	80
CROSS–SECTIONS	19
TOTAL SHEETS	181

1 03-16-05

STATE OF MISSISSIPPI

MISSISSIPPI DEPARTMENT OF TRANSPORTATION

PLAN AND PROFILE OF PROPOSED STATE HIGHWAY

FEDERAL AID PROJECT NO. CON. BR–0009–02(053)V21

PROJECT 1 FMS CONST. 101645 /301000

U.S. 61 FROM SR3 TO 5 MI S OF ISSAQUENA C.L. BR. NO. 126.5
WARREN COUNTY, MISSISSIPPI

SCALES

PLAN		1 IN. = 100 FT.
PROFILE	HOR.	1 IN. = 100 FT.
	VERT.	1 IN. = 10 FT./20 FT.
LAYOUT		1 IN. = 2500 FT.

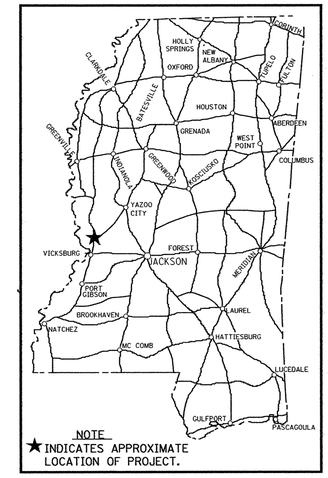

NOTE
★ INDICATES APPROXIMATE LOCATION OF PROJECT.

BEG. OF PROJ. STA. 83+19.71

END OF PROJ. STA. 182+78.85

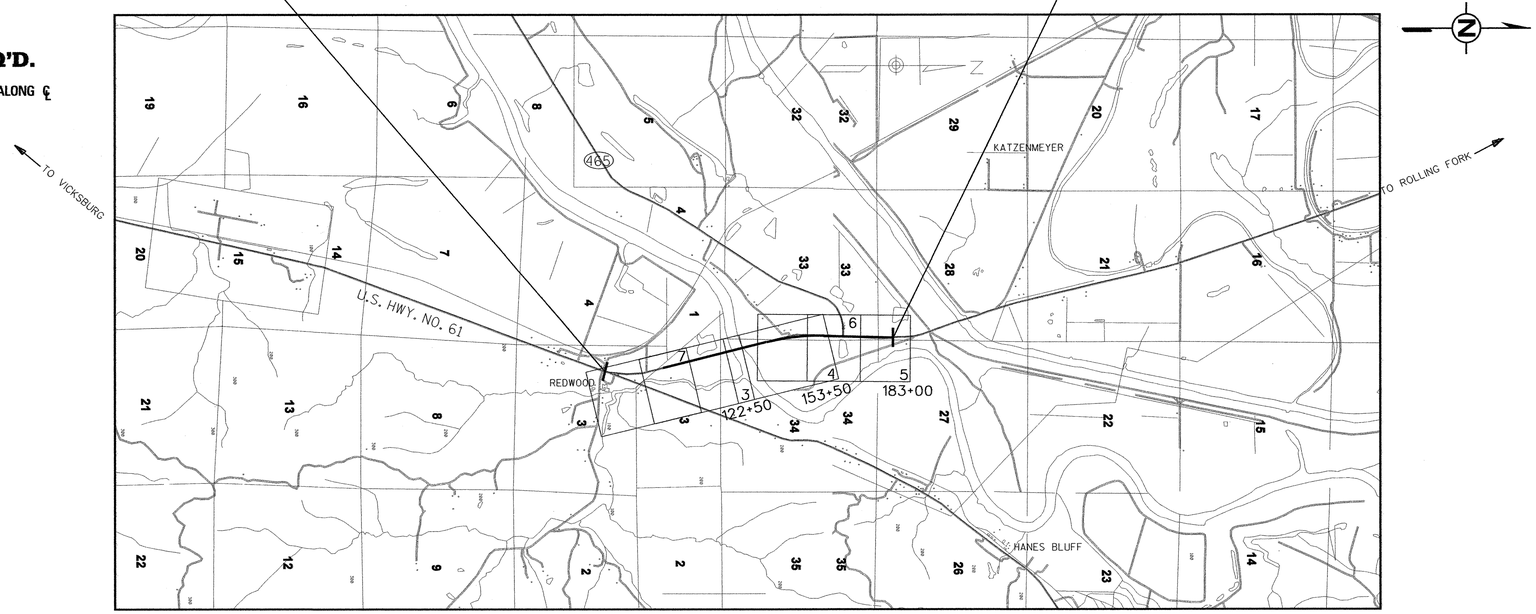

BRIDGE STRUCTURES REQ'D.

STA. 111+74.42 TO 149+95.58 = 3821.16 FT. ALONG ℄

SPANS: 2 @ 119'1"
17 @ 120'
4 @ 137'
2 @ 295'
1 @ 400'

BOX BRIDGE'S REQ'D.

NONE

DESIGN CONTROL

65 MPH = V (SPEED DESIGN)

ADT (2004) = 3900 ; ADT (2024) = 7100

DHV = 710 ; D = 50 % T = 19 %

PERMITS ACQUIRED BY MDOT

WETLANDS AND WATERS PERMITS (NECESSARY FOR ULTIMATE IMPROVEMENTS ONLY):

	WATERS	WETLANDS
NATIONWIDE #14	Y	N
NATIONWIDE (OTHER)*	Y	N
GENERAL*	N	N
INDIVIDUAL (404)*	N	N

* ACQUISITION OF PERMITS FOR TEMPORARY IMPACTS DURING CONSTRUCTION ARE THE RESPONSIBILITY OF THE CONTRACTOR

STORMWATER PERMIT Y

Y	REQUIRED, CNOI SUBMITTED BY MDOT (DISTRIBUTED AREA >5 ACRES + ⅓NTB 6484)
S	REQUIRED, SCNOI TO BE SUBMITTED BY CONTRACTOR (1 TO 4.99 ACRES)NTB 6483)
N	NO STORMWATER PERMIT REQUIRED (<1 ACRE)

APPROVED BY: JCR DATE: 3/14/05

ACCESS CONTROL

NOTES:

1. Access to and exit from this highway will be permitted only through interchange or such other points as may be established by public authority and as shown on the plans.
2. This note applies the following station limits:
   STA. 102+49.49 to STA. 168+02.77
   This project is declared by the Transportation Commission to be a Type 2A Controlled Access Facility, as defined in and subject to all restrictions shown by order of said Commission dated 6th day of May, 1999 in minute book 4, page 183 and authorized under section 65-1-101(i) MCA (1972, as amended).

CONVENTIONAL SYMBOLS

COUNTY LINE
TOWN CORPORATION LINE
SECTION LINE
EXISTING ROAD OR TRAVELED WAY
PROPOSED ROAD OR TRAVELED WAY
RAILROAD
SURVEY LINE
BRIDGES

EQUATIONS

EXCEPTIONS

LENGTH DATA

LENGTH OF ROADWAY	6137.98	FT.	1.162	MI.
LENGTH OF BRIDGES	3821.16	FT.	0.724	MI.
LENGTH OF PROJECT (NET)			1.886	MI.
LENGTH OF EXCEPTIONS		FT.		MI.
LENGTH OF PROJECT (GROSS)			1.886	MI.

103

APPROVED:
CHIEF ENGINEER — DATE 3/15/05
EXECUTIVE DIRECTOR — DATE 03-15-05
MISSISSIPPI DEPARTMENT OF TRANSPORTATION

Robert W. Hewitt 3/14/05

REVISIONS — BY — DATE

APPROVED:
DIVISION ADMINISTRATOR — DATE
FEDERAL HIGHWAY ADMINISTRATION
DEPARTMENT OF TRANSPORTATION

1 st O. REV. 1 st O. REV.

STATE	PROJECT NO.
MISS.	BR-0009-02(053)V21

DESCRIPTION OF SHEET	REVISION DATE	WKG. NO.	SH. NO.
TITLE SHEET		1	1
DETAILED INDEX AND GENERAL NOTES SHEETS (3)			
DETAILED INDEX		DI-1	2
DETAILED INDEX (BRIDGE)		DI-2	2A
GENERAL NOTES		GN-1	3
TYPICAL SECTIONS (4)			
TYPICAL SECTIONS - MAINLINE		TS-1	4
TYPICAL SECTIONS - TEMPORARY RAMP, LOCAL ROAD, DETAIL ROAD		TS-2	5
TYPICAL SECTIONS - TYPICAL MILLING AND MS465		TS-3	6
GRADING SECTIONS - NORTH BOUND ROADWAY		TS-4	7
QUANTITY SHEETS (7)			
SUMMARY OF QUANTITIES (ROADWAY)		SQ-1	8
SUMMARY OF QUANTITIES (ROADWAY)		SQ-2	9
SUMMARY OF QUANTITIES (BRIDGE)		SQ-3	10
ESTIMATED QUANTITIES (ROADWAY)		EQ-1	11
SUMMARY OF DRAINAGE STRUCTURES		EQ-2	12
ESTIMATED QUANTITIES - STANDARD AND DIRECTIONAL SIGNS		EQ-3	13
ESTIMATED QUANTITIES FOR TRAFFIC CONTROL SIGNS		TCP-Q1	14
PLAN AND PROFILE SHEETS (9)			
STA. 83+19.71TO 98+00.00 (CONNECTION)		3	15
STA. 98+00.00 TO 122+50 (MAINLINE)		4	16
STA. 99+99.60 TO 122+50 (MAINLINE FOR TEMP. EASEMENT) PLAN SHEET ONLY		4A	16A
STA. 122+50 TO 153+50 (MAINLINE)		5	17
STA. 153+50 TO 182+28.85 (MAINLINE)		6	18
STA. 20+00 TO 33+12.70 (RELOCATED NE RAMP)		7	19
STA. 10+00 TO 33+96.14 (COUNTY ROAD)		8	20
STA. 16+25.62 TO 20+00 (MS 465)		9	21
STA. 0+00 TO 5+70.65 (TEMPORARY DETOUR)		10	22
SPECIAL DESIGN - SHEETS (20)			
INTERSECTION DETAIL - MS465 AT US61 (STA. 164+68)		ID-1	23
PAVEMENT MARKING DETAIL - STA. 101+00 TO STA. 111+15		PMD-1	24
PAVEMENT MARKING DETAIL - STA. 159+80 TO STA. 172+40		PMD-2	25
SIGNING PLAN - STA. 100+00 TO STA. 131+00		S-1	26
SIGNING PLAN - STA. 131+00 TO STA. 154+00		S-2	27
SIGNING PLAN - STA. 154+00 TO STA. 182+28.85		S-3	28
TRAFFIC CONTROL		SC-1	29
TRAFFIC CONTROL		SC-2	30
DESIGN PLAN AND PROFILE SAND BLANKET & WICK DRAINS - STA. 109+26 TO 113+10		WD-1	31
DESIGN PLAN AND PROFILE SAND BLANKET & WICK DRAINS - STA. 149+94 TO 152+44		WD-2	32
SAND BLANKET AND FABRIC INSTALLATION DETAIL - 109+26 TO 113+10, 149+94 TO 152+44		WD-3	33
SETTLEMENT PLATE DETAIL - STA. 111+00 AND 150+50		WD-4	34
VEGETATION SCHEDULE		VS-1	35
LOCATION OF R16-3 SIGNS		SDD-1	36
MISCELLANEOUS TYPICAL SECTION DETAILS		MTD-1	37
MISCELLANEOUS CONSTRUCTION DETAILS		MCD-1	38
EDGE DRAIN DETAIL (CONCRETE APRON AND RODENT SCREEN)		EDD-1	39
DETAIL OF EDGE DRAINS		EDD-2	40
FORM GRADES - RELOC. NE RAMP AT US61 STA.24+00 TO STA. 33+12.70		FG-1	41
FORM GRADES - MS465 AT STA. 164+68		FG-2	42

DESCRIPTION OF SHEET	REVISION DATE	WKG. NO.	SH. NO.
STANDARD DRAWINGS ROADWAY SHEETS (38)			
BRIDGE END PAVEMENT		BE-1	107
PAVEMENT MARKINGS FOR 2 & 4-LANE DIVIDED ROADWAYS	12-01-99	PM-1	120
PAVEMENT MARKING DETAILS FOR INTERCHANGE ENTRANCE RAMPS (PARALLEL & TAPERED)	12-01-99	PM-3	125
PAVEMENT MARKING LEGEND DETAILS		PM-6	122
EROSION CONTROL		EC-1	140
TYPICAL TEMPORARY EROSION CONTROL MEASURES (SLOPE DRAIN AND TYPE A SILT BASIN)		TEC-2	143
ROUTE SHIELDS AND "EXIT ONLY" PANELS		SN-2	221
STANDARD ROADWAY SIGNS		SN-3	222
STANDARD ROADWAY SIGNS		SN-3A	223
STANDARD ROADWAY SIGNS	03-01-02	SN-3B	224
STANDARD ROADWAY SIGN ASSEMBLY AND INSTALLATION		SN-4	225
STANDARD ROADWAY SIGN ASSEMBLY AND INSTALLATION		SN-4A	226
STANDARD ROADWAY SIGN ASSEMBLY AND INSTALLATION		SN-4B	227
TYPICAL INSTALLATION OF GROUND MOUNTED DIRECTIONAL SIGNS		SN-5	228
BREAK-AWAY SIGN SUPPORTS		SN-6	229
BREAK-AWAY SIGN SUPPORTS		SN-6A	230
BREAK-AWAY SIGN SUPPORTS		SN-6B	231
SIGN FACE CONSTRUCTION & ATTACHMENT OF GROUND MOUNTED DIRECTIONAL SIGNS	03-01-02	SN-7	232
TO STEEL BEAMS (EXTRUDED ALUMINUM PANELS)			
TYPICAL GUARD RAIL DELINEATION	03-01-02	SN-8C	236
TRAFFIC CONTROL PLAN FOR POSTED SPEED LIMIT LESS THAN 65 MPH (4 LANE:		TCP-2	251
MEDIAN LANE OR OUTSIDE LANE CLOSURE)(DAY WORK)			
TRAFFIC CONTROL PLAN FOR POSTED SPEED LIMIT LESS THAN 65 MPH (4 LANE:		TCP-3	252
MEDIAN LANE OR OUTSIDE LANE CLOSURE)(EXTENDED PERIOD)			
4-LANE TO 2-LANE TRANSITION	03-01-02	TCP-6	255
HIGHWAY SIGN AND BARICADE DETAILS FOR CONSTRUCTION PROJECTS		TCP-10	259
TRAFFIC CONTROL PLAN: UNEVEN PAVEMENT DETAILS		TCP-14	263
RIGHT OF WAY MARKERS	03-01-02	RW-1	270
SIGHT FLARES	12-01-99	SF-1	273
SUPERELEVATION TRANSITION-CASE I (2% NORMAL SUBGRADE)	03-01-02	SE-2A	276
SUPERELEVATION TRANSITION-CASE II (2% NORMAL SUBGRADE)	03-01-02	SE-2C	278
INTERCHANGE DESIGN FOR HIGH-SPEED PARALLEL ENTRANCE RAMP	03-01-02	IR-2A	286
DRIVEWAYS, CURB & SIDEWALK		SD-1	287
DETAILS OF PAVED FLUME		PF-1	291
PIPE CULVERT INSTALLATION		PI-1	300
PIPE COLLAR - CONCRETE		PC-1	301
TYPE I MEDIAN INLET (24" PIPE & UNDER)	03-01-02	MI-1	306
DETAILS OF GRATES FOR MEDIAN INLETS		IG-1	314
PAVED INLET APRON AND MEDIAN DITCH PLUG		PA-1	318
FLARED END SECTION FOR CONCRETE PIPE		FE-1	328
CROSS SECTIONS (19)			901-919

SMALL BLUES DATE 03-16-05		
FMS CON. # 101645/301		
REVISIONS		
DATE	SHEET NO.	BY
08-02-05	2-A, 10	JMA
10-11-05	3,4,8,29	HNTB
04-28-06	10	NJA
5-11-06	10	JB
5-16-06	10	JMA

103

U.S. HIGHWAY 61 ACROSS YAZOO RIVER

DETAILED INDEX

PROJECT NO. BR-009-02(053)V21
WARREN COUNTY, MS

HNTB ARCHITECTS ENGINEERS PLANNERS Baton Rouge, Louisiana

WORKING NUMBER DI-1

DESIGNED JRW CHECKED JKH ISSUED
DETAILED BMG DATE April 2000 DATE

SHEET NUMBER 2

REVISIONS DATE BY

1 st O. REV. 1 st O. REV. 1 st O. REV. 1 st O. REV.

INDEX OF BRIDGE DRAWINGS

STATE	PROJECT NO.
MISS.	BR-0009-02(053)V21

DESCRIPTION OF SHEET	WORKING NUMBER	SHEET NUMBER
GENERAL NOTES AND SUMMARY OF QUANTITIES (BRIDGE ITEMS)	1	466
GENERAL PLAN AND ELEVATION	2	467
PLAN AND ELEVATION - SPANS 1 THRU 9	3	468
PLAN AND ELEVATION - SPANS 10 THRU 14	4	469
PLAN AND ELEVATION - SPANS 15 THRU 26	5	470
RIVER STAGE HYDROGRAPH	6	471
FOUNDATION PLAN AND LAYOUT (1 OF 2)	7	472
FOUNDATION PLAN AND LAYOUT (2 OF 2)	8	473
PILE AND DRILLED SHAFTS	9	474
GENERALIZED SOIL PROFILE (1 OF 8)	10	475
GENERALIZED SOIL PROFILE (2 OF 8)	11	476
GENERALIZED SOIL PROFILE (3 OF 8)	12	477
GENERALIZED SOIL PROFILE (4 OF 8)	13	478
GENERALIZED SOIL PROFILE (5 OF 8)	14	479
GENERALIZED SOIL PROFILE (6 OF 8)	15	480
GENERALIZED SOIL PROFILE (7 OF 8)	16	481
GENERALIZED SOIL PROFILE (8 OF 8)	17	482
DETAILS FOR TEST SHAFT AT STA. 116+86	18	483
DETAILS FOR TEST SHAFT AT STA. 130+25		
AND TRIAL SHAFT AT STA. 130+55	19	484
DETAILS FOR TEST SHAFT AT STA. 133+10		
AND TRIAL SHAFT AT STA. 133+40	20	485
DETAILS FOR TEST SHAFT AT STA. 144+84		
AND TRIAL SHAFT AT STA. 144+54	21	486
FORM GRADES (1 OF 2)	22	487
FORM GRADES (2 OF 2)	23	488
END BENT 1 (1 OF 2)	24	489
END BENT 1 (2 OF 2)	25	490
END BENT 27 (1 OF 2)	26	491
END BENT 27 (2 OF 2)	27	492
END BENT DETAILS	28	493
PIERS 2 THRU 10 AND 13 THRU 26 FOOTING DETAILS	29	494
PIERS 11 AND 12 FOOTING DETAILS	30	495
PIERS 2, 3 AND 4 DIMENSIONS	31	496
PIERS 20 THRU 26 DIMENSIONS	32	497
PIERS 2 THRU 4 AND 20 THRU 26 COLUMN DETAILS	33	498
PIERS 2 THRU 4 AND 20 THRU 26 CAP DETAILS	34	499
PIERS 5 THRU 7 AND 16 THRU 19 DIMENSIONS	35	500
PIERS 8, 9, 14 AND 15 DIMENSIONS	36	501
PIERS 5 THRU 9, 18 AND 19 COLUMN DETAILS	37	502
PIERS 14 THRU 17 COLUMN DETAILS	38	503
PIERS 5 THRU 9 AND 14 THRU 19 CAP DETAILS	39	504
PIERS 10 AND 13 DIMENSIONS	40	505
PIERS 10 AND 13 COLUMN DETAILS	41	506
PIERS 10 AND 13 CAP DETAILS	42	507
PIERS 11 AND 12 DIMENSIONS	43	508
PIERS 11 AND 12 COLUMN DETAILS	44	509
PIERS 11 AND 12 CAP DETAILS	45	510
MISCELLANEOUS PIER DETAILS	46	511
TYPICAL SPAN DETAILS - SPANS 1 THRU 7 AND 15 THRU 26	47	512
PLAN OF 120' END SPANS (SPANS 1, 2 AND 3)	48	513
PLAN OF 120' END SPANS (SPANS 4, 5, 7, 15, 17, 18 AND 20)	49	514
PLAN OF 120' INTERMEDIATE SPANS (SPANS 6, 16 AND 19)	50	515
PLAN OF 120' END SPANS (SPANS 21, 23 AND 24)	51	516
PLAN OF 120' INTERMEDIATE SPANS (SPANS 22 AND 25)	52	517
PLAN OF 120' END SPAN (SPAN 26)	53	518
TYPICAL SPAN DETAILS - SPANS 8, 9, 13 AND 14	54	519
PLAN OF 137' END SPANS (SPANS 8, 9, 13 AND 14)	55	520
BT72" BEAM LAYOUT PLAN	56	521
BT72" BEAM DETAILS - SPANS 1 THRU 7 AND 15 THRU 26	57	522
BT72" BEAM DETAILS - SPANS 8, 9, 13 AND 14	58	523
MISCELLANEOUS SPAN DETAILS	59	524
TYPICAL SPAN DETAILS - SPANS 10 THRU 12	60	525
PLAN OF SPANS 10 AND 12 (1 OF 2)	61	526
PLAN OF SPANS 10 AND 12 (2 OF 2)	62	527
PLAN OF SPAN 11	63	528
FRAMING PLAN AND GIRDER ELEVATION - SPANS 10 THRU 12	64	529
GIRDER DETAILS (1 OF 3) - SPANS 10 THRU 12	65	530
GIRDER DETAILS (2 OF 3) - SPANS 10 THRU 12	66	531
GIRDER DETAILS (3 OF 3) - SPANS 10 THRU 12	67	532
MOMENTS, SHEARS, REACTIONS AND CAMBERS - SPANS 10 THRU 12	68	533
BEARING DETAILS - PIERS 10, 11, 12 AND 13	69	534
DECK DRAIN DETAILS	70	535
FINGER EXPANSION JOINT DETAILS, PLAN AND SECTION - PIERS 5, 8, 15, 18, 21 AND 24	71	536
FINGER EXPANSION JOINT DETAILS - PIERS 5, 8, 10, 13, 15, 18, 21 AND 24	72	537
FINGER EXPANSION JOINT DETAILS, PLAN AND SECTION - PIERS 10 AND 13	73	538
FINGER EXPANSION JOINT DETAILS - PIERS 10 AND 13	74	539
FINGER EXPANSION JOINT DETAILS AND FINGER JOINT DRAIN DETAILS		
PIERS 5, 8, 10, 13, 15, 18, 21 AND 24	75	540
NAVIGATION CLEARANCE GAUGES	76	541
NAVIGATION LIGHTING PLAN	77	542
NAVIGATION LIGHTING DETAILS	78	543
NON-SEISMAC 14", 16", 18" AND 20" SQUARE PRESTRESSED CONCRETE PILES	79	544
3'-6" RAILING DETAILS	80	545

BRIDGE DIVISION
REVISIONS

DATE	SHEET NO.	BY
3-24-05	468	JB
8-2-05	466	JB
4-28-06	466, 512, 519 +	
	520-525 + 530	JB
5-11-06	466, 493, 496	
	500 505 + 508	JB
5-18-06	466	JB

STRUCTURE KEY:

MISSISSIPPI DEPARTMENT OF TRANSPORTATION
BRIDGE AT STA. 111+74.42 - PROJECT 1

INDEX OF BRIDGE DRAWINGS

U.S. HIGHWAY 61 ACROSS YAZOO RIVER
PROJECT NO. BR-0009-02(053)V21
FMS NO. 101645/301000
WARREN COUNTY, MS

MDOT

HNTB ENGINEERS ARCHITECTS PLANNERS
Baton Rouge, Louisiana

WORKING NUMBER: DI-2

DESIGNED RMcLELLAN CHECKED JBERNARD ISSUED
DETAILED RJC DATE 01/12/2005 DATE

SHEET NUMBER: 2A

RUDOLPH McLELLAN REGISTERED PROFESSIONAL ENGINEER 09107 STATE OF MISSISSIPPI
Rudolph McLellan 1-28-2005

RChatagnier
PLOTTED: 20-JAN-2005 07:35 J:\b28222\project1\final\2A_P1.DGN