1 st O. REV.

GENERAL INDEX

FOR DETAILED INDEX OF PLAN SEE SHEET NO. 2

STATE OF MISSISSIPPI

MISSISSIPPI DEPARTMENT OF TRANSPORTATION

FED. ROAD REG. NO.	STATE	PROJECT NO.	SHEET NO.
4	MISS.	MP-1371-29(002)	1

PLAN AND PROFILE OF PROPOSED STATE HIGHWAY STATE PROJECT NO. MP-1371-29(002)

(1) 3-31-09

MS. 371 FROM MANTACHIE CITY LIMITS
TO PRENTISS /ITAWAMABA COUNTY LINE
ITAWAMBA COUNTY

303668/301000

SCALES

PLAN 1 IN. = 100 FT.
HOR. 1 IN. = 100 FT.

PROFILE **VERT.** 1 IN. = 10 FT.
LAYOUT 1 IN. = FT.

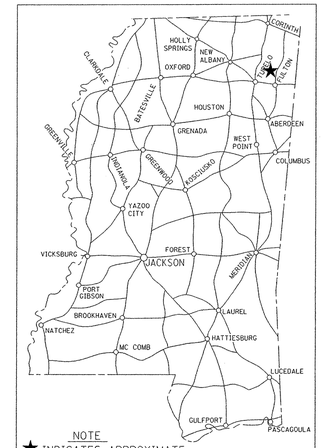

NOTE
★ INDICATES APPROXIMATE LOCATION OF PROJECT.

LAT. 34°23'25" N LONG. 88°27'42" W
(APPROX. MIDDLE OF PROJECT)

DESIGN CONTROL

_____ MPH = V (SPEED DESIGN)

ADT (____) = _____ ; ADT (____) = _____
DHV = _____ : D = _____% T= _____%

PERMITS ACQUIRED BY MDOT

WETLANDS AND WATERS PERMITS (NECESSARY FOR ULTIMATE IMPROVEMENTS ONLY):

	WATERS	WETLANDS
NATIONWIDE #14	N	N
NATIONWIDE (OTHER)*	N	N
GENERAL*	N	N
INDIVIDUAL (404)*	N	N

* ACQUISITION OF PERMITS FOR TEMPORARY IMPACTS DURING CONSTRUCTION ARE THE RESPONSIBILITY OF THE CONTRACTOR

STORMWATER PERMIT N

Y	REQUIRED, CNOI SUBMITTED BY MDOT (DISTRIBUTED AREA = 5 ACRES +)(NTB 586)
S	REQUIRED, SCNOI TO BE SUBMITTED BY CONTRACTOR (1 TO 4.99 ACRES)(NTB 14)
N	NO STORMWATER PERMIT REQUIRED (<1 ACRE)

APPROVED BY: JCR DATE: 03/31/09

BRIDGE STRUCTURES REQ'D.

NONE

BOX BRIDGES REQ'D.

NONE

B.O.P. 100 + 00

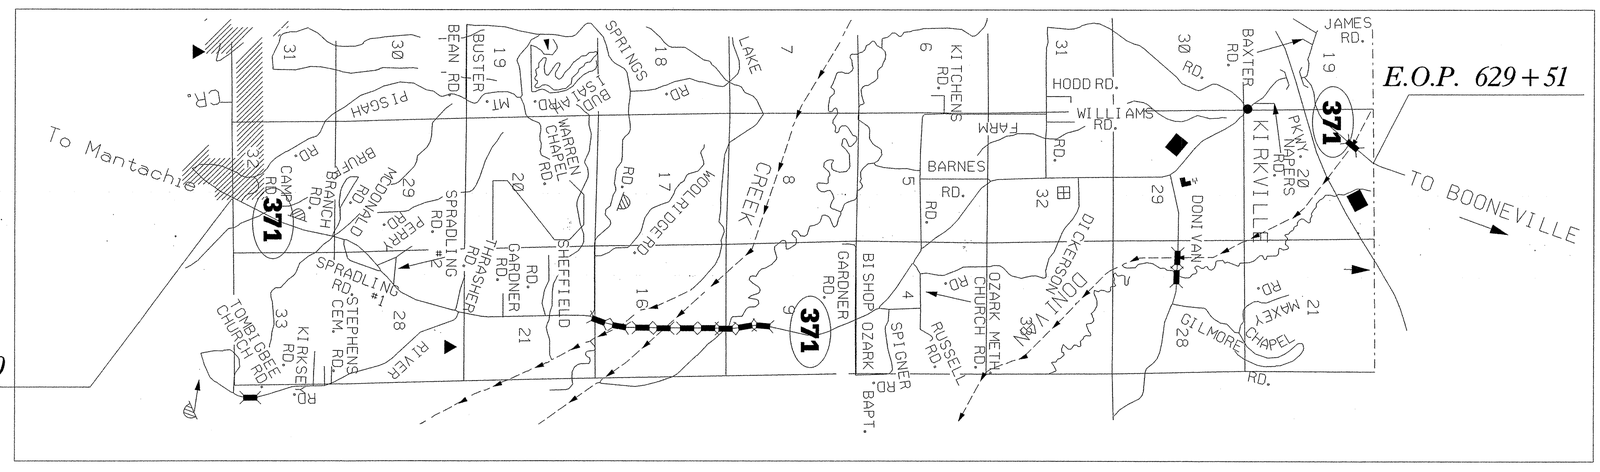

CONVENTIONAL SYMBOLS

COUNTY LINE
TOWN CORPORATION LINE
SECTION LINE
EXISTING ROAD OR TRAVELED WAY
PROPOSED ROAD OR TRAVELED WAY
RAILROAD
SURVEY LINE
BRIDGES

EQUATIONS

NONE

EXCEPTIONS

NONE

LENGTH DATA

LENGTH OF ROADWAY	51.661.00	FT.	9.784	MI.
LENGTH OF BRIDGES	1.290.00	FT.	0.244	MI.
LENGTH OF PROJECT (NET)	52.951.00		10.028	MI.
LENGTH OF EXCEPTIONS		FT.		MI.
LENGTH OF PROJECT (GROSS)	52.951.00		10.028	MI.

11

DATE	REVISIONS	BY
03/31/09	CORRECT SPELLING	JCR

APPROVED:
CHIEF ENGINEER — DATE 3/31/09
EXECUTIVE DIRECTOR — DATE 3/31/09
MISSISSIPPI DEPARTMENT OF TRANSPORTATION

APPROVED:
DIVISION ADMINISTRATOR — DATE
FEDERAL HIGHWAY ADMINISTRATION
DEPARTMENT OF TRANSPORTATION

TITLE
MISSISSIPPI DEPARTMENT OF TRANSPORTATION
ROADWAY DESIGN DIVISION

4/20/2009 8:00 AM P:\TITLE SHEET.DGN

1 st O. REV.

STATE	PROJECT NO.
MISS.	MP-1371-29(002)

DESCRIPTION OF SHEET		WKG. NO.	SH. NO.
TITLE SHEET			1
DETAILED INDEX & GENERAL NOTES		DI-1	2
TYPICAL SECTION (1)			
TYPICAL SECTION - WIDENING AND OVERLAY		TS-1	3
TYPICAL SECTION -MILLING AT BRIDGE ENDS		TS-2	4
SUMMARY OF QUANTITIES (1)			
SUMMARY OF QUANTITIES		SQ-1	5
DETAIL OF CONSTRUCTION SIGNING SHEETS (1)			
DETAIL OF CONSTRUCTION SIGNING		DCS-1	6
STANDARD DRAWINGS - ROADWAY SHEETS (5)			
TRAFFIC CONTROL PLAN WITH FLAGGER (ONE-LANE CLOSURE OF TWO-WAY TRAFFIC)		TCP-1	250
SHORT DURATION CLOSING OF TWO-LANE TWO-WAY HIGHWAYS		TCP-8	257
HIGHWAY SIGN AND BARRICADE DETAILS FOR CONSTRUCTION PROJECTS		TCP-10	259
TRAFFIC CONTROL PLAN - MOBILE OPERATIONS - MULTILANE ROADS AND TWO-LANE ROADS	(12-01-99)	TCP-11	260
TEMPORARY STRIPING FOR TRAFFIC CONTROL 2-LANE AND 4-LANE DIVIDED HIGHWAYS	(12-01-99)	TCP-15	264

GENERAL NOTES

1. FLOURESCENT ORANGE SHEETING SHALL BE USED ON ALL CONSTRUCTION AND TRAFFIC CONTROL SIGNS EXCEPT FOR THOSES DESIGNATED ON THE PLANS TO BE BLACK LEGEND AND BORDER ON WHITE BACKGROUND.

DISTRICT 1

PS & E PLANS-DATE MARCH 2009		
FMS CON. # 303668/301		
REVISIONS		
DATE	SHEET NO.	BY
04/20/09	1	JCR

PLAN
ROADWAY DESIGN DIVISION
MISSISSIPPI DEPARTMENT OF TRANSPORTATION

4/20/2009 7:43 AM P2INDEX.DGN

MISSISSIPPI DEPARTMENT OF TRANSPORTATION

DETAILED INDEX
&
GENERAL NOTES

PROJECT NO. MP-1371-29(002)
COUNTY : ITAWAMBA

WORKING NUMBER DI-1

FILENAME: INDEX.DGN

DESIGN TEAM _____ CHECKED _____ DATE _____

SHEET NUMBER 2

BY | REVISION | DATE