STATE	PROJECT NO.	SHEET NO.
MISS.	BWO-9718-25(001), LWO-9023-25(002)	1

STATE OF MISSISSIPPI

MISSISSIPPI DEPARTMENT OF TRANSPORTATION

PLAN OF PROPOSED

SHOP BUILDING FOR MATERIALS LABORATORY

STATE PROJECT NO(S) BWO-9718-25(001) & LWO-9023-25(002)

FMS CONSTRUCTION NO(S)
502350/301000 & 502350/302000

HINDS COUNTY

DISTRICT 5 SHOP
101 SOUTH STADIUM DRIVE

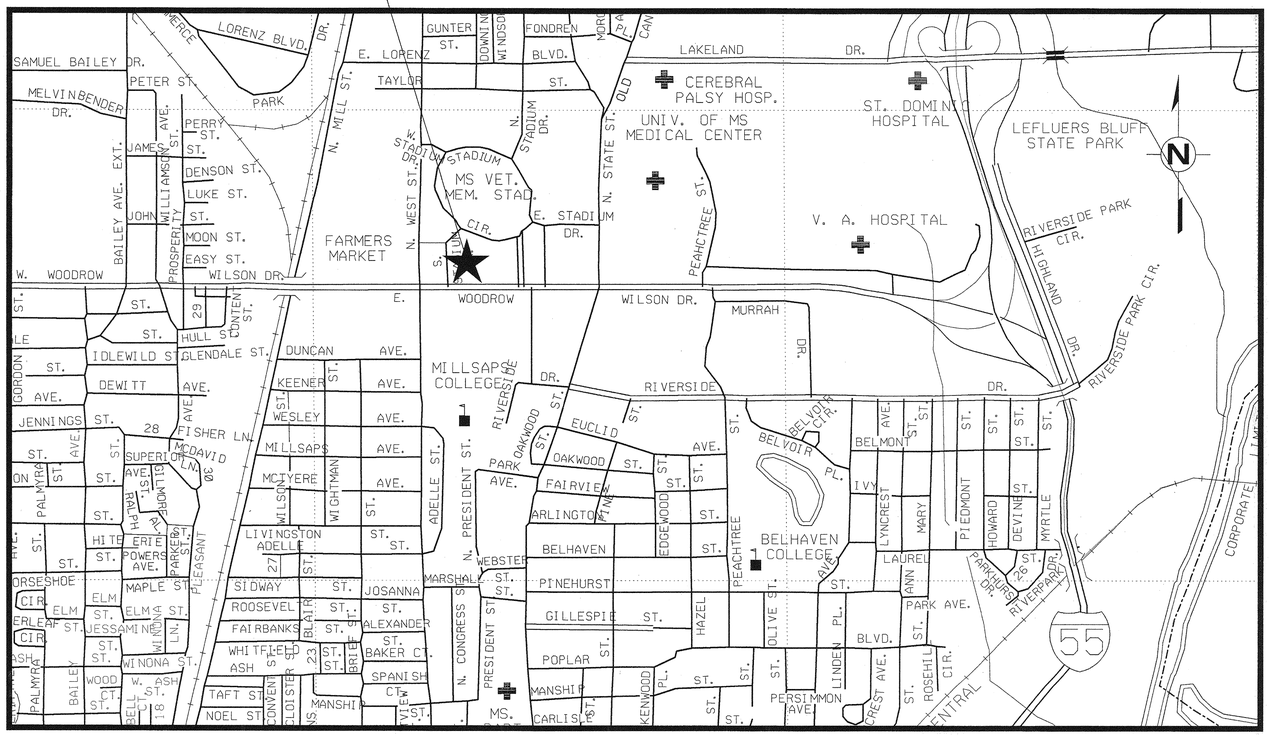

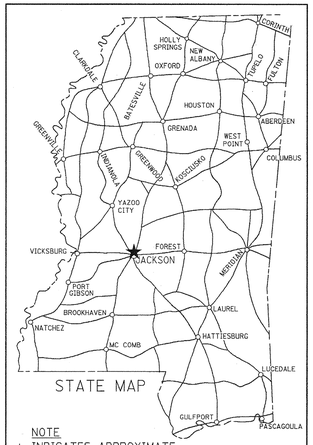

STATE MAP

NOTE
★ INDICATES APPROXIMATE LOCATION OF PROJECT.

LAT. 32°19'38.4882" N LONG. 90°10'49.8822" W
(APPROX. MIDDLE OF PROJECT)

DESIGN CONTROL

_____ MPH = V (SPEED DESIGN)

ADT (____) = _____ : ADT (____) = _____

DHV = _____ : D = _____% T = _____%

PERMITS ACQUIRED BY MDOT

WETLANDS AND WATERS PERMITS
(NECESSARY FOR ULTIMATE IMPROVEMENTS ONLY):

	WATERS	WETLANDS
NATIONWIDE #14	N	N
NATIONWIDE (OTHER)*	N	N
GENERAL*	N	N
INDIVIDUAL (404)*	N	N

* ACQUISITION OF PERMITS FOR TEMPORARY IMPACTS DURING CONSTRUCTION ARE THE RESPONSIBILITY OF THE CONTRACTOR

STORMWATER PERMIT [S]

Y	REQUIRED, CNOI SUBMITTED BY MDOT (DISTRIBUTED AREA = 5 ACRES +)(NTB 586)
S	REQUIRED, SCNOI TO BE SUBMITTED BY CONTRACTOR (1 TO 4.99 ACRES)(NTB 14)
N	NO STORMWATER PERMIT REQUIRED (<1 ACRE)

APPROVED BY: [signature] DATE: 4/15/11

CONVENTIONAL SYMBOLS

COUNTY LINE
TOWN CORPORATION LINE
SECTION LINE
EXISTING ROAD OR TRAVELED WAY
PROPOSED ROAD OR TRAVELED WAY
RAILROAD
SURVEY LINE
BRIDGES

ASW

BY	REVISIONS	DATE

APPROVED:
[signature] 4/15/11
CHIEF ENGINEER — DATE

[signature] 4/15/11
EXECUTIVE DIRECTOR — DATE

INTERIM

MISSISSIPPI DEPARTMENT OF TRANSPORTATION

APPROVED:

DIVISION ADMINISTRATOR — DATE

FEDERAL HIGHWAY ADMINISTRATION
DEPARTMENT OF TRANSPORTATION

TITLE
ROADWAY DESIGN DIVISION
MISSISSIPPI DEPARTMENT OF TRANSPORTATION

4/15/2011 14:56:36 TITLE.DGN

STATE	PROJECT NO.
MISS.	BWO-9718-25(001)
	LWO-9023-25(002)

ARCHITECTURAL ABBREVIATIONS

∠	ANGLE
&	AND
@	AT
A/C	AIR CONDITIONING
ACOUS.	ACOUSTICAL
A.D.	AREA DRAIN
ADJ.	ADJUSTABLE
A/E	ARCHITECT/ENGINEER
A.F.F.	ABOVE FINISHED FLOOR
A.H.U.	AIR HANDLING UNIT
A.T.	ACOUSTICAL TILE
ALT.	ALTERNATE
ALUM. / AL.	ALUMINUM
A.P.C.	ARCHITECTURAL PRECAST CONCRETE
A.P.	ACCESS PANEL
APPROX.	APPROXIMATE
ARCH.	ARCHITECTURAL
ASB.	ASBESTOS
ASPH.	ASPHALT
ATTEN.	ATTENUATION
A.V.	AUDIO/VISUAL
BD.	BOARD
BIT.	BITUMINOUS
BLDG.	BUILDING
BLKG.	BLOCKING
BM.	BEAM
B.M.	BENCH MARK
BOT.	BOTTOM
B.R.	BUMPER RAIL
BRG.	BEARING
BRZ.	BRONZE
B/U	BUILT-UP
B.U.R.	BUILT-UP ROOF
[/ CH.	CHANNEL
CAB.	CABINET
C.B.	CATCH BASIN
CEM.	CEMENT
CER.	CERAMIC
C.G.	CORNER GUARD
CH. BD.	CHALK BOARD
C.I.	CAST IRON
C.J.	CONTROL JOINT
CLG.	CEILING
CLR.	CLEAR
C.M.U.	CONCRETE MASONRY UNIT
C.O.	CASED OPENING
COL.	COLUMN
CONC.	CONCRETE
CONN.	CONNECTION
CONST.	CONSTRUCTION
CONT.	CONTINUOUS
COORD.	COORDINATE
CPT.	CARPET
C.R.	CURTAIN ROD
C.R. CH.	COLD-ROLLED CHANNEL
C.T.	CERAMIC TILE
CTSK.	COUNTERSUNK
DBL.	DOUBLE
DEPT.	DEPARTMENT
DET. / DTL.	DETAIL
DIA.	DIAMETER
DIM.	DIMENSION
DISP.	DISPENSER
DN.	DOWN
DP.	DAMPPROOFING
DS.	DOWNSPOUT
DWGS.	DRAWINGS
E.	EAST
EA.	EACH
E.D.F.	ELECTRICAL DRINKING FOUNTAIN
E.F.	EXHAUST FAN
E.I.F.S.	EXTERIOR INSULATION AND FINISH SYSTEM
E.J.	EXPANSION JOINT
ELEC.	ELECTRICAL
ELEV. / EL.	ELEVATION
EMER.	EMERGENCY
ENCL.	ENCLOSURE
E.P.	EPOXY PAINT
EQ.	EQUAL
EQUIP.	EQUIPMENT
EST.	ESTIMATED
E.W.	EACH WAY
EXH.	EXHAUST
EXP.	EXPANSION
EXPO.	EXPOSED
EXST. / EXIST.	EXISTING
EXT.	EXTERIOR
F.A.P.	FIRE ALARM PANEL
F.D.	FLOOR DRAIN
FDN.	FOUNDATION
F.E.	FIRE EXTINGUISHER
F.E.C.	FIRE EXTINGUISHER CABINET
F.F.	FINISH FLOOR
F.F.E.	FINISH FLOOR ELEVATION
F.H.	FIRE HYDRANT
F.H.C.	FIRE HOSE CABINET
FIN.	FINISH
FL. / FLR.	FLOOR
F.O.M.	FACE OF MASONRY
F.O.S.	FACE OF STUD
FPRF.	FIREPROOFING
F.S.	FULL SIZE
FT.	FOOT / FEET
FTG.	FOOTING
FURN.	FURNISHED
FURR.	FURRING
F.W.C.	FABRIC WALL COVERING
GA.	GAUGE
GALV.	GALVANIZED
G.B.	GRAB BAR
GRD.	GRADE
G.C.	GENERAL CONTRACTOR
GL.	GLASS / GLAZING
GYP.	GYPSUM
GYP. BD.	GYPSUM BOARD
H.B.	HOSE BIB
H.C.	HOLLOW CORE
H.C. / HCP.	HANDICAP
HCWD.	HOLLOW CORE WOOD
HDWE.	HARDWARE
HGT.	HEIGHT
H.M.	HOLLOW METAL
HORIZ.	HORIZONTAL
HR.	HOUR
H.R.	HANDRAIL
HVAC.	HEATING, VENTILATING, AND AIR CONDITIONING
I.D.	INSIDE DIAMETER
INSUL.	INSULATION
INT.	INTERIOR
INV.	INVERT
I.P.	IRON PIPE
JAN.	JANITOR
J.B.	JOIST BEARING
JT.	JOINT
K.O.	KNOCK DOWN
L.A.T.	LAY-IN ACOUSTICAL TILE
LAM.	LAMINATE
LAV.	LAVATORY
LBS.	POUNDS
LKR.	LOCKER
LT.	LIGHT
LT. WT.	LIGHT WEIGHT
LVR.	LOUVER

MAS.	MASONR6Y
MAX.	MAXIMUM
MECH.	MECHANICAL
MEMB.	MEMBRANE
MFR. / MFGR.	MANUFACTURER
MH.	MANHOLE
MIN.	MINIMUM
MISC.	MISCELLANEOUS
M.O.	MASONRY OPENING
M.R. GYP. BD.	MOISTURE RESISTANT GYPSUM BOARD
MTD.	MOUNTED
MTL.	METAL
MATL.	MATERIAL
MIR.	MIRROR
MULL.	MULLION
N.	NORTH
N.A. / N/A	NOT APPLICABLE
N.I.C.	NOT IN CONTRACT
N.T.S.	NOT TO SCALE
NO. / #	NUMBER
NOM.	NOMINAL
O.A.	OUTSIDE AREA
O.C.	ON CENTER
O.D.	OUTSIDE DIAMETER
O.H.	OPPOSITE HAND
OH.	OVERHEAD
OPNG. / OPG.	OPENING
OPP.	OPPOSITE
O.S.	OVERFLOW SCUPPER
PBD.	PARTICLE BOARD
PC. CONC.	PRECAST CONCRETE
P.LAM. / PLAM.	PLASTIC LAMINATE
P.I.P.	POURED-IN-PLACE
P.L.	PROPERTY LINE
PL.	PLATE
PLAS.	PLASTER
POL.	POLISHED
PR.	PAIR
PRE-FAB.	PRE-FABRICATED
PRE-FIN.	PRE-FINISHED
P.T.	PORCELAIN TILE
PTD.	PAINTED
PTN. / PARTN.	PARTITION
PVMT.	PAVEMENT
PWD. / PLYWD	PLYWOOD
R.	RISER
RAD.	RADIUS
R.A.G.	RETURN AIR GRILLE
R.B.	RUBBER BASE
R.C.P.	REINFORCED CONCRETE PIPE
RCP	REFLECTED CEILING PLAN
R.D.	ROOF DRAIN
RD.	ROUND
REF. / REF	REFERENCE / REFER
REINF.	REINFORCED / REINFORCEMENT
REFL.	REFLECTED
REQ.	REQUIRED
RESIL.	RESILIENT
R.H.	ROBE HOOK
RM.	ROOM
R.O.	ROUGH OPENING
S.	SOUTH
S.C.	SOLID CORE
SCH.	SCHEDULE
S.C.WD.	SOLID CORE WOOD
S.D.	SOAP DISPENSER
SECT. / SC.	SECTION
SER. S. / S. SK.	SERVICE SINK
SHT.	SHEET
SHVS.	SHELVES
SHWR.	SHOWER
SIM. / SIMSIMILAR	
SPEC.	SPECIFICATION / SPECIFIED
SQ.	SQUARE
SQ. FT.	SQUARE FEET
SS	SANITARY SEWER
S.S.	STAINLESS STEEL
S.T.C.	SOUND TRANSMISSION COEFFICIENT
STD.	STANDARD
ST. DR.	STORM DRAIN
STL.	STEEL
STRUCT.	STRUCTURAL
SUSP.	SUSPENDED
SYM.	SYMMETRICAL
SYN.	SYNTHETIC
T. / TR.	TREAD
T.B.	TOWEL BAR
T.C.	TOP OF CURB
TEL.	TELEPHONE
TEMP. GL.	TEMPERED GLASS
T&G	TONGUE AND GROOVE
TH. / THRES.	THRESHOLD
THK.	THICK / THICKNESS
T.O.S.	TOP OF STEEL
TYP.	TYPICAL
U.H.	UNIT HEATER
U.N.O.	UNLESS NOTED OTHERWISE
U.P.S.	UNINTERRUPTABLE POWER SUPPLY
U.S.	UTILITY SHELF
V.C.T. / VCT	VINYL COMPOSITION TILE
VERT.	VERTICAL
V.I.F.	VERIFY IN FIELD
V.O.J.	VERIFY ON JOB
V.T.R	VENT-THRU-ROOF
V.W.C.	VINYL WALL COVERING
W.	WEST
W/	WITH
W.C.	WATER CLOSET
WD.	WOOD
WDW.	WINDOW
W.H.	WATER HEATER
W/O	WITHOUT
W.P.	WATERPROOF
WSCT.	WAINSCOT
WT. / WGT.	WEIGHT
W.W.M.	WELDED WIRE MESH

ARCHITECTURAL SYMBOLS

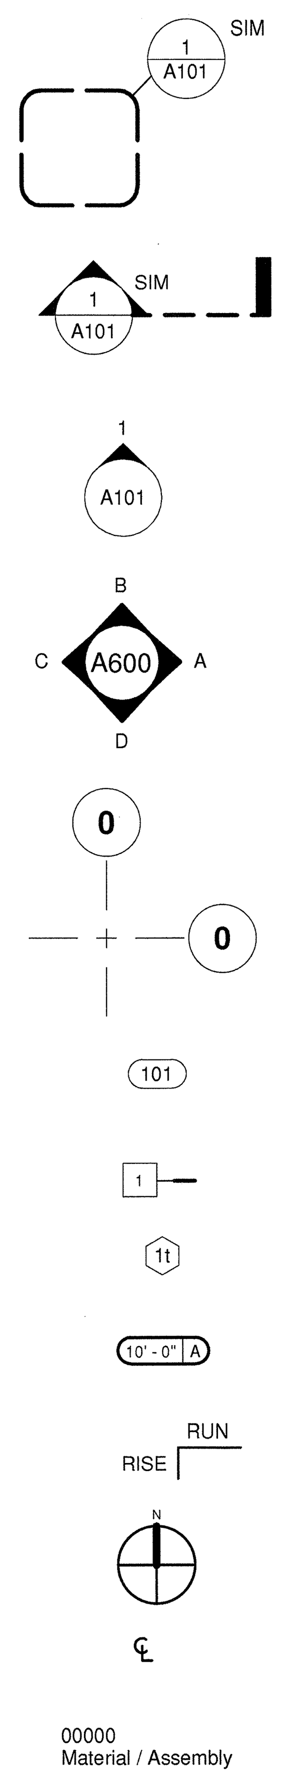

ENLARGED PLAN AND/OR DETAIL

BUILDING SECTION

EXTERIOR ELEVATION

INTERIOR ELEVATION

GRID DESIGNATION

DOOR DESIGNATION
REFER TO DOOR NUMBER
CONVENTION

WALL TYPE

WINDOW DESIGNATION /
GLAZING SYSTEM TYPE

CEILING HEIGHT AND TYPE

ROOF PITCH

NORTH ARROW

CENTERLINE

MATERIAL / ASSEMBLY KEYNOTE

NOTE:
FIVE-DIGIT NUMBER REFERENCES THE SPEC. SECTION IN THE PROJECT MANUAL

PROJECT TEAM

OWNER
MDOT
Owner Representative: Jim Vinson, AIA
Address: P.O. Box 1850
Jackson, MS 39215-1850
Phone: 601-359-7292
Email: JVinson@mdot.state.ms.us

ARCHITECTURAL
JBHM ARCHITECTS
Partner in Charge: Richard McNeel, AIA
Project Manager: Melissa Edwards, AIA
Address: 308 E. Pearl St., Suite 300
Jackson, MS 39201
Phone: 601-352-2699
Fax: 601-352-2693
Email: medwards@jbhm.com

STRUCTURAL
STRUCTURAL DESIGN GROUP
Engineer: Tom Schaeffer, P.E.
Address: 220 Great Circle Road, Suite 106
Nashville, TN 37228
Phone: 615-255-5537
Fax: 615-255-1486
Email: toms@sdg-structure.com

MECHANICAL & PLUMBING
THOMPSON COMPANY, INC.
Darryl Bibbs, P.E.
Address: 50 Technology Parkway South
Norcross, GA 30092
Phone: 678-538-2857
Fax: 404-364-0895
Email: dbibbs@tcieng.com

ELECTRICAL
WATKINS & O'GWYNN
Holden O'Gwynn, P.E.
Address: P.O. Box 16074
Jackson, MS 39236-0074
Phone: 601-982-3313
Fax: 601-982-7685
Email: hogwynn@watkins-ogwynn.com

CIVIL
NEEL-SCHAFFER
Chuck Lott, P.E.
Address: P.O. Box 22625
Jackson, MS 39225-2625
Phone: 601-948-3071
Fax: 601-948-3178
Email: chuck.lott@neel-schaffer.com

INDEX OF DRAWINGS

- TITLE SHEETS -		
1	A000	Title Sheet
2	A001	Detailed Index
3	A002	Code Review, Interior Partition Types
4	A003	Life Safety Details

- CIVIL -		
5	C0.1	General Notes and Index of Drawings
6	C0.2	Summary of Quantities
7	C0.3	Summary of Quantities
8	C1.0	Survey - Existing Conditions
9	C2.0	Site Demolition Plan
10	C3.0	Site Undercut Plan
11	C4.0	Site Dimension Plan
12	C5.0	Site Grading and Drainage Plan
13	C6.0	Site Erosion Control Plan
14	C7.0	Site Utility Plan
15	C8.0	Site Paving Plan
16	C9.0	Construction Joint Layout Plan
17	C10.0	Site Striping and Signage Plan
18	C11.0	Storm Drainage Details
19	C12.0	Sanitary Sewer Details
20	C13.0	Water Details
21	C14.0	Concrete Joint & Miscellaneous Details
22	C15.0	Striping and Signage Details
23	C16.0	Fence Details
24	C17.0	Gate Details

- CIVIL - EROSION CONTROL -		
25	-ECD-1	Typ Temp Erosion/Sediment Control Applications
26	-ECD-2	Details of Sediment Barrier Applications
27	-ECD-3	Details of Silt Fence Installation
28	-ECD-4	Ditch Check Struct, Typ. Apps and Details
29	-ECD-5	Temp. Erosion, Sediment and Pollution Control Measures, Silt Fence and Hay Bale Ditch Checks
30	-ECD-6	Details of Erosion Control Wattle Ditch Check
31	-ECD-10	Inlet Protection Typical Applications and Details
32	-ECD-11	inlet Protection Details for Course Aggregate
33	-ECD-12	Inlet Protection Details of Wattles
34	-ECD-14	Inlet Protection Details of Sand Bag
35	-ECD-15	Stabilized Construction Entrance
36	-ECD-20	Details of Erosion Control Sandbag Ditch Check

- LAND PLANNING -		
37	L4.0	Planting Plan
38	L4.1	Planting Elevations
39	L4.2	Planting Details
40	L5.0	Schematic Irrigation Plan
41	L5.1	Irrigation Details
42	L5.2	Drip Irrigation Layout Details

- ARCHITECTURAL -		
43	A200	Floor Plan
44	A201	Mezzanine / Enlarged Floor Plan
45	A210	Reflected Ceiling Plan
46	A220	Roof Plan
47	A300	Exterior Elevations
48	A301	Exterior Elevations
49	A302	Exterior 3D Elevations
50	A400	Building Sections
51	A410	Wall Sections
52	A411	Wall Sections
53	A412	Wall Sections
54	A413	Wall Sections
55	A414	Wall Sections
56	A420	Roof Details
57	A500	Plan Details
58	A501	Parking Cover Details
59	A510	Interior Elevations
60	A600	Doors Schedule & Details
61	A601	Storefront / Window Elevations
62	A602	Storefront/Curtainwall Details
63	A700	Vertical Circulation
64	A900	Room Finish Plan

- STRUCTURAL -		
65	S001	Structural Notes and Drawing Index
66	S002	Structural Quality Assurance Plan
67	S003	Wind Pressure Diagram
68	S101	First Floor Foundation Plan
69	S201	Mezzanine Floor Framing Plan
70	S202	Roof Framing Plan
71	S301	Foundation Sections and Details
72	S302	Foundation Sections and Details
73	S303	Foundation Sections and Details
74	S401	Framing Sections and Details
75	S402	Framing Sections and Details
76	S403	Framing Sections and Details
77	S404	Framing Sections and Details

- PLUMBING -		
78	P001	Notes, Abbreviations & Schedules - Plumbing
79	P200	Floor Plan - Plumbing
80	P301	Enlarged Plans and Isometrics - Plumbing
81	P401	Details - Plumbing F/P
82	P402	Details - Plumbing F/P

- MECHANICAL -		
83	M001	Notes, Abbreviations & Schedules - Mechanical
84	M200	Floor Plan - Mechanical
85	M201	Mezzanine Storage Plan - Mechanical
86	M202	Roof Plan - Mechanical
87	M301	Control - Mechanical
88	M401	Details - Mechanical
89	M402	Details - Mechanical

- ELECTRICAL -		
90	E-1	Site Plan
91	E-2	Lighting Floor Plan
92	E-3	Power and Communications Floor Plan
93	E-4	Mezzanine Plan
94	E-5	Details
95	E-6	Power Riser Diagram, Schedules, Legend

- CIVIL - MDOT STANDARDS -		
140	.EC-1	Erosion Control
142	.TEC-1	Typ Temporary Erosion Control Measures
143	.TEC-2	Typ Temporary Erosion Control Measures
223	.SN-3A	Standard Roadway Signs
225	.SN-4	Standard Roadway Sign Assembly and Install
226	.SN-4A	Standard Roadway Sign Assembly and Install
300	.PI-1	Pipe Culvert Installation
304	.JB-2	Junction Box Type 2 For Traffic Load ("W"=9'-3")
328	.FE-1	Flared End Section for Concrete Pipe

Index Sheet Note:

1. Successive sheet numbering will end at (95) - E-6 Power Riser Diagram, Schedules, Legend.
2. -CIVIL- MDOT STANDARDS - will follow the typical MDOT sheet numbering system for contract documents.

PS & E PLANS DATE: 4/15/11

FMS CON. #
502350/301000 & 302000

REVISIONS		
DATE	SHEET NO.	BY

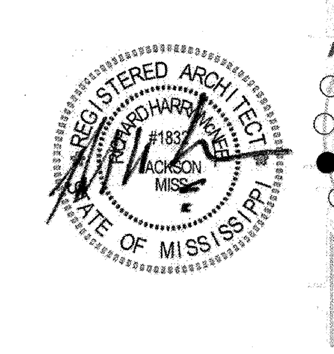

JBHM ARCHITECTS
Biloxi, MS 228.594.2200
Columbus, MS 662.329.4883
Jackson, MS 601.352.2699
Tupelo, MS 662.844.1822
WWW.JBHM.COM

ASu

MISSISSIPPI DEPARTMENT OF TRANSPORTATION

Shop Building For Materials Laboratory in Jackson, Hinds County, Mississippi

Detailed Index

BY
REVISION
DATE

BWO-9718-25(001) AND
LWO-9023-25(002) HINDS COUNTY

WORKING NUMBER
A001

FILENAME: A001.dgn

DESIGN TEAM ME/TT CHECKED RHM DATE 03/28/2011

SHEET NUMBER
2

04/14/2011 8:20:15 AM C:\Users\medwards\Desktop\Revit Local Copies\10026.04 MDOT Phase I_New Warehouse-Local.rvt