FED. ROAD REG. NO.	STATE	PROJECT NO.	SHEET NO.
4	MISS.	STP-0006-01(072)	1

STATE OF MISSISSIPPI

MISSISSIPPI DEPARTMENT OF TRANSPORTATION

PLAN AND PROFILE OF PROPOSED STATE HIGHWAY FEDERAL AID PROJECT NO. STP-0006-01(072)

US 78 IN NEW ALBANY
UNION COUNTY

STP-0006-01(072) 104095/302000 CONST.

SCALES

PLAN		1 IN. = 100 FT.
PROFILE	HOR.	1 IN. = 100 FT.
	VERT.	1 IN. = 10 FT.
LAYOUT		1 IN. = 2,000 FT.

BEGINNING OF PROJECT
STA. 147+00

END OF PROJECT
STA. 473+48.86

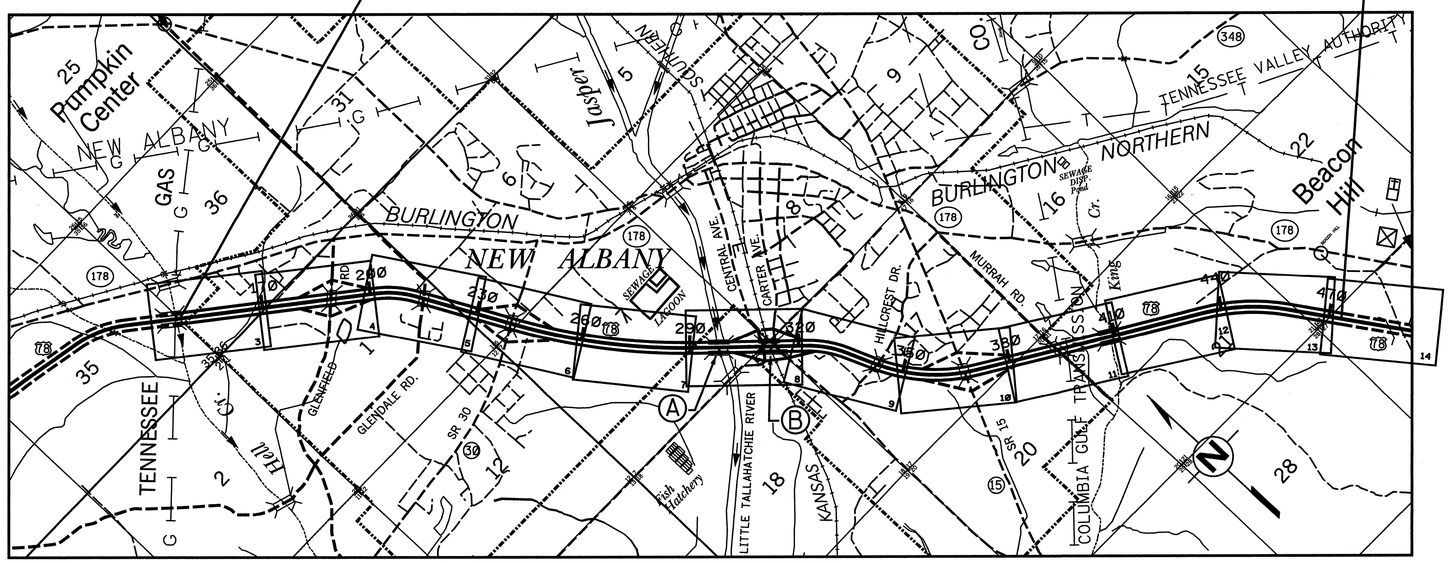

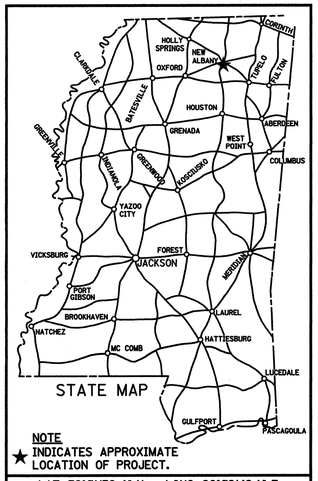

NOTE
★ INDICATES APPROXIMATE LOCATION OF PROJECT.

LAT. 32°01'32.4" N LONG. 86°09'42.1" E
(APPROX. MIDDLE OF PROJECT)

STA. 147+00 TO STA. 394+00
DESIGN CONTROL
60 MPH = V (SPEED DESIGN)
ADT (2009) = 25,000; ADT (2029) = 55,000
DHV = 5,500 : D = 50 % T = 25 %

STA. 394+00 TO STA. 473+48.86
DESIGN CONTROL
70 MPH = V (SPEED DESIGN)
ADT (2009) = 22,000; ADT (2029) = 47,000
DHV = 4,700 : D = 50 % T = 34 %

PERMITS ACQUIRED BY MDOT

WETLANDS AND WATERS PERMITS (NECESSARY FOR ULTIMATE IMPROVEMENTS ONLY):

	WATERS	WETLANDS
NATIONWIDE #14	Y	N
NATIONWIDE (OTHER)*	N	N
GENERAL*	N	N
INDIVIDUAL (404)*	N	N

* ACQUISITION OF PERMITS FOR TEMPORARY IMPACTS DURING CONSTRUCTION ARE THE RESPONSIBILITY OF THE CONTRACTOR

STORMWATER PERMIT Y

Y	REQUIRED, CNOI SUBMITTED BY MDOT (DISTRIBUTED AREA = 5 ACRES +)
S	REQUIRED, SCNOI TO BE SUBMITTED BY CONTRACTOR (1 TO 4.99 ACRES)
N	NO STORMWATER PERMIT REQUIRED (<1 ACRE)

APPROVED BY: GSW DATE: 7/13/11

BRIDGE STRUCTURES REQ'D.

WIDENING OF EXISTING BRIDGES
Ⓐ STA. 294+60.389 - STA. 301+80.812
Ⓑ STA. 309+77.173 - STA. 315+07.881 LT. LN.

LENGTH OF EXISTING BRIDGES
720.423'
530.708'
170.200'
159.730'
199.872'
1780.933'

BOX BRIDGES REQ'D.

CONVENTIONAL SYMBOLS

COUNTY LINE
TOWN CORPORATION LINE
SECTION LINE
EXISTING ROAD OR TRAVELED WAY
PROPOSED ROAD OR TRAVELED WAY
RAILROAD
SURVEY LINE
BRIDGES

EQUATIONS

EXCEPTIONS

LENGTH DATA

LENGTH OF ROADWAY	30867.93 FT.	5.846 MI.
LENGTH OF BRIDGES	1780.93 FT.	0.337 MI.
LENGTH OF PROJECT (NET)		6.183 MI.
LENGTH OF EXCEPTIONS	0.00 FT.	0.000 MI.
LENGTH OF PROJECT (GROSS)		6.183 MI.

RICHARD A. TOLER
PE 15778
STATE OF MISSISSIPPI
07-13-11

73

DATE	REVISIONS	BY

APPROVED: 7/13/11
CHIEF ENGINEER — DATE

INTERIM 7/13/11
EXECUTIVE DIRECTOR — DATE

MISSISSIPPI DEPARTMENT OF TRANSPORTATION

APPROVED:
DIVISION ADMINISTRATOR — DATE

FEDERAL HIGHWAY ADMINISTRATION
DEPARTMENT OF TRANSPORTATION

TITLE
ROADWAY DESIGN DIVISION
MISSISSIPPI DEPARTMENT OF TRANSPORTATION

7/11/2011 1:31:00:40PM T:\HWY\PICK\US 78 - UNION COUNTY\US78PROJECTFILES\TITLE.DGN

1 st O. REV.

STATE	PROJECT NO.
MISS.	STP-0006-01(072)

DESCRIPTION OF SHEET	WKG. NO.	SH. NO.
TITLE SHEET	1	1
DETAIL INDEX & GENERAL NOTES (8)		
DETAILED INDEX	DI-1	2
DETAILED INDEX	DI-2	3
DETAILED INDEX	DI-3	4
DETAILED INDEX	DI-4	5
DETAILED INDEX (BRIDGE)	DI-BR	6
GENERAL NOTES	GN-1	7
RIGHT OF WAY MARKERS	RCS-1	8
TYPICAL SECTIONS (18)		
TYPICAL SECTION - MAINLINE (GRADING)	TS-1	9
TYPICAL SECTION - MAINLINE (GRADING)	TS-2	10
TYPICAL SECTION - MAINLINE (GRADING)	TS-3	11
TYPICAL SECTION - INTERCHANGE RAMPS (GRADING)	TS-4	12
TYPICAL SECTION - INTERCHANGE RAMPS (GRADING)	TS-5	13
TYPICAL SECTION - CARTER AND CENTRAL AVE. (GRADING), CONNECTION BETWEEN CARTER TO CENTRAL AVE, AND US78 SUPERELEVATED SECTION WITH EXISTING BD-15 INLETS (GRADING)	TS-6	14
TYPICAL SECTION - MILLING & PAVEMENT TRANSITION AT EXISTING US78 BRIDGE ENDS PAVEMENT TRANSITION ON US78 & DETAILS FOR PAVEMENT TIE-IN	TS-7	15
TYPICAL SECTION - US78 CONCRETE PUNCHOUT AREAS	TS-8	16
TYPICAL SECTION - TYPICAL CRC PAVEMENT REPAIR	TS-9	17
TYPICAL SECTION - TYPICAL CRC PAVEMENT REPAIR (OPTIONAL WELDING METHOD)	TS-10	18
TYPICAL SECTION - US 78 STA. 239+86 - STA. 256+10/STA. 331+71 - STA. 367+89 (PAVING)	TS-11	19
TYPICAL SECTION - US 78 STA. 256+10 TO STA. 331+71 (PAVING)	TS-12	20
TYPICAL SECTION - INTERCHANGE RAMPS (PAVING)	TS-13	21
TYPICAL SECTION - INTERCHANGE RAMPS (PAVING)	TS-13A	22
TYPICAL SECTION - CARTER AVENUE (PAVING)	TS-14	23
TYPICAL SECTION - CENTRAL AVENUE & CONNECTION (PAVING)	TS-15	24
TYPICAL SECTION - CABLE BARRIER	TS-16	25
TYPICAL SECTION - CABLE BARRIER	TS-17	26
QUANTITY SHEETS (19)		
SUMMARY OF QUANTITIES	SQS-1	27
SUMMARY OF QUANTITIES	SQS-2	28
SUMMARY OF QUANTITIES	SQS-3	29
SUMMARY OF QUANTITIES	SQS-4	30
SUMMARY OF QUANTITIES	SQS-5	31
SUMMARY OF QUANTITIES	SQS-6	32
SUMMARY OF QUANTITIES	SQS-7	33
SUMMARY OF QUANTITIES (BRIDGE)	SQ-BR	34
ESTIMATED QUANTITIES DRAINAGE STRUCTURES	EQ-1	35
ESTIMATED QUANTITIES BOX CULVERTS, BR.END PAV'T, CABLE BARRIER, GUARDRAIL & CONCRETE REPAIR CALCULATIONS	EQ-2	36
ESTIMATED QUANTITIES JUNCTION BOXES, PERM'T. EROSION CONTROL, & DRIVEWAYS	EQ-3	37
ESTIMATED QUANTITIES EARTHWORK, CURB AND GUTTER & TEMP. EROSION CONTROL	EQ-4	38
ESTIMATED QUANTITIES REMOVAL ITEMS	EQ-5	39
ESTIMATED QUANTITIES TEMPORARY TRAFFIC CONTROL ITEMS	EQ-6	40
ESTIMATED QUANTITIES TEMPORARY TRAFFIC CONTROL SIGNS	EQ-7	41
ESTIMATED QUANTITIES PERMAMENT PAVEMENT MARKINGS	EQ-8	42
ESTIMATED QUANTITIES STANDARD ROADSIDE SIGNS	EQ-9	43
ESTIMATED QUANTITIES STANDARD ROADSIDE SIGN ASSEMBLY&DIRECTIONAL SIGN SUPPORT	EQ-10	44
ESTIMATED BRIDGE QUANTITIES	EQ-BR	45

DESCRIPTION OF SHEET	WKG. NO.	SH. NO.
PLAN & PROFILE SHEETS (20)		
MAIN FACILITY - B.O.P. - STA. 170+00	3	46
MAIN FACILITY - STA. 170+00 - STA. 200+00	4	47
MAIN FACILITY - STA. 200+00 - STA. 230+00	5	48
MAIN FACILITY - STA. 230+00 - STA. 260+00	6	49
MAIN FACILITY - STA. 260+00 - STA. 290+00	7	50
MAIN FACILITY - STA. 290+00 - STA. 320+00	8	51
MAIN FACILITY - INTERCHANGE LAYOUT AT CENTRAL AVENUE & CARTER AVENUE	8-A	52
CARTER AVENUE - STA. 13+63 TO STA. 26+00	8-B	53
CENTRAL AVENUE - STA. 10+00 TO STA. 26+00	8-C	54
SOUTHEAST RAMP AT CARTER & CONNECTION BETWEEN CARTER & CENTRAL	8-D	55
NORTHWEST RAMP AT CARTER - STA. 202+00 TO STA. 210+00	8-E	56
NORTHEAST RAMP AT CARTER - STA. 13+00 TO STA. 29+00	8-F	57
SOUTHWEST RAMP AT CARTER - STA. 102+00 TO STA. 111+00	8-G	58
BRATTON ROAD - STA. 26+00 TO STA. 33+00	8-H	59
MAIN FACILITY - STA. 320+00 - STA. 350+00	9	60
MAIN FACILITY - STA. 350+00 - STA. 380+00	10	61
MAIN FACILITY - STA. 380+00 - STA. 410+00	11	62
MAIN FACILITY - STA. 410+00 - STA. 440+00	12	63
MAIN FACILITY - STA. 440+00 - STA. 470+00	13	64
MAIN FACILITY - STA. 470+00 - E.O.P.	14	65
INTERSECTION DETAIL SHEETS (5)		
INTERSECTION DETAILS - CARTER AVENUE & NORTHWEST RAMP	ID-1	66
INTERSECTION DETAILS - CARTER AVENUE, SOUTHWEST RAMP & CONNECTION	ID-2	67
INTERSECTION DETAILS - CARTER AVENUE/BRATTON ROAD	ID-3	68
INTERSECTION DETAILS - CENTRAL AVENUE, SOUTHEAST RAMP & CONNECTION	ID-4	69
INTERSECTION DETAILS - CENTRAL AVENUE & NORTHEAST RAMP	ID-5	70
PAVEMENT MARKING DETAIL SHEETS (10)		
PAVEMENT MARKING DETAILS	PMD-1	71
PAVEMENT MARKING DETAILS	PMD-2	72
PAVEMENT MARKING DETAILS	PMD-3	73
PAVEMENT MARKING DETAILS	PMD-4	74
PAVEMENT MARKING DETAILS	PMD-5	75
PAVEMENT MARKING DETAILS	PMD-6	76
PAVEMENT MARKING DETAILS	PMD-7	77
PAVEMENT MARKING DETAILS	PMD-8	78
PAVEMENT MARKING DETAILS	PMD-9	79
PAVEMENT MARKING DETAILS	PMD-10	80

NEEL-SCHAFFER

PS & E PLANS-DATE....07-13-11		
FMS CON. # 104095/302000		
REVISIONS		
DATE	SHEET NO.	BY
08-17-11	3,5,7,27,28,31, 33,100.12,100.17, 100.17.1,100.17.2, 100.60.1,100.60.2	CAT
08-29-11	16, 19-24, 32, 34	CAT

73

MISSISSIPPI DEPARTMENT OF TRANSPORTATION

Detailed Index

Project No.: STP-0006-01(072)
County: UNION

FILENAME: INDEX.dgn
DESIGN TEAM ____ CHECKED ____ DATE ____

WORKING NUMBER DI-1
SHEET NUMBER 2

PLAN
ROADWAY DESIGN DIVISION
MISSISSIPPI DEPARTMENT OF TRANSPORTATION

8/29/2011 10:48:30 INDEX.DGN

1 st O. REV.

STATE	PROJECT NO.
MISS.	STP-0006-01(072)

DESCRIPTION OF SHEET	WKG. NO.	SH. NO.
DETAILS OF CONSTRUCTION SIGNING & TRAFFIC CONTROL PLAN (21)		
DETAIL CONSTRUCTION SIGNING (PHASE I AND PHASE 2)	DCS-1	81
TRAFFIC CONTROL CONSTRUCTION PHASING	TCCP-1	82
TEMPORARY TRAFFIC CONTROL - US 78 GRADING AND TRAFFIC CONTROL NOTES	TC-GR	83
TRAFFIC CONTROL PLAN (PHASE 1A)	TC-1	84
TRAFFIC CONTROL PLAN (PHASE 1B)	TC-2	85
TRAFFIC CONTROL PLAN (PHASE 1)	TC-3	86
TRAFFIC CONTROL PLAN (PHASE 1)	TC-4	87
TRAFFIC CONTROL PLAN (PHASE 1)	TC-5	88
TRAFFIC CONTROL PLAN (PHASE 1)	TC-6	89
TRAFFIC CONTROL PLAN (PHASE 1)	TC-7	90
TRAFFIC CONTROL PLAN (PHASE 1)	TC-7A	91
TRAFFIC CONTROL PLAN (PHASE 1)	TC-8	92
TRAFFIC CONTROL PLAN (PHASE 1)	TC-9	93
TRAFFIC CONTROL PLAN (PHASE 2)	TC-10	94
TRAFFIC CONTROL PLAN (PHASE 2)	TC-11	95
TRAFFIC CONTROL PLAN (PHASE 2)	TC-12	96
TRAFFIC CONTROL PLAN (PHASE 2)	TC-13	97
TRAFFIC CONTROL PLAN (PHASE 2)	TC-14	98
TRAFFIC CONTROL PLAN (PHASE 2)	TC-14A	99
TRAFFIC CONTROL PLAN (PHASE 2)	TC-15	100.00
TRAFFIC CONTROL PLAN (PHASE 2)	TC-16	100.01
FORM GRADES (3)		
FORM GRADES - STA. 302+00 TO STA. 308+00	FG-1	100.02
FORM GRADES - STA. 322+50 TO STA. 328+50	FG-2	100.03
FORM GRADES - STA. 328+50 TO STA. 333+50	FG-3	100.04
PERMANENT SIGNING SHEETS (7)		
PERMANENT SIGNING - US HWY 78 / GLENFIELD ROAD	PSP-1	100.05
PERMANENT SIGNING - US HWY 78 / SR 30	PSP-2	100.06
PERMANENT SIGNING - US HWY 78	PSP-3	100.07
PERMANENT SIGNING - US HWY 78 / CARTER & CENTRAL AVE	PSP-4	100.08
PERMANENT SIGNING - US HWY 78 / SR 15	PSP-5	100.09
PERMANENT SIGNING - US HWY 78	PSP-6	100.10
DIRECTIONAL SIGNING DETAILS	DSD-1	100.11
EROSION CONTROL PLAN SHEETS (21)		
US HWY 78 - STA. B.O.P. TO STA. 170+00	ECP3	100.12
US HWY 78 - STA. 170+00 TO STA. 200+00	ECP4	100.13
US HWY 78 - STA. 200+00 TO STA. 230+00	ECP5	100.14
US HWY 78 - STA. 230+00 TO STA. 260+00	ECP6	100.15
US HWY 78 - STA. 260+00 TO STA. 290+00	ECP7	100.16
US HWY 78 - STA. 290+00 TO STA. 320+00	ECP8	100.17
1 TALLAHATCHIE RIVER BRIDGE EROSION CONTROL	ECP8.1	100.17.1
1 TALLAHATCHIE RIVER BRIDGE EROSION CONTROL	ECP8.2	100.17.2
CARTER AVENUE	ECP8B	100.18
CENTRAL AVENUE	ECP8C	100.19
SOUTHEAST RAMP AT CENTRAL AND CONNECTION BETWEEN RAMPS	ECP8D	100.20
NORTHWEST RAMP AT CARTER	ECP8E	100.21
NORTHEAST RAMP AT CENTRAL	ECP8F	100.22
SOUTHWEST RAMP AT CARTER	ECP8G	100.23
BRATTON ROAD	ECP8H	100.24
US HWY 78 - STA. 320+00 TO STA. 350+00	ECP9	100.25
US HWY 78 - STA. 350+00 TO STA. 380+00	ECP10	100.26
US HWY 78 - STA. 380+00 TO STA. 410+00	ECP11	100.27
US HWY 78 - STA. 410+00 TO STA. 440+00	ECP12	100.28
US HWY 78 - STA. 440+00 TO STA. 470+00	ECP13	100.29
US HWY 78 - STA. 470+00 TO STA. E.O.P.	ECP14	100.30

DESCRIPTION OF SHEET	WKG. NO.	SH. NO.
LIGHTING PLANS (9)		
GENERAL NOTES, ABBREVIATIONS & LEGEND	GN-L	100.31
RECAPITULATION OF QUANTITIES	Q-L	100.32
LIGHTING LAYOUT - US HWY 78 STA. 290+00 TO STA. 318+00	L-1	100.33
LIGHTING LAYOUT - US HWY 78 STA. 318+00 TO STA. 340+00	L-2	100.34
LIGHTING DETAILS	LD-1	100.35
LIGHTING DETAILS	LD-2	100.36
LIGHTING DETAILS	LD-3	100.37
LIGHTING DETAILS	LD-4	100.38
LIGHTING DETAILS	LD-5	100.39
SPECIAL DESIGN SHEETS (53)		
MISCELLANEOUS CONSTRUCTION DETAILS	MCD-1	100.40
TRAFFIC CONTROL PLAN - DRUM PLACEMENT AND SHOULDER CLOSURE	TCP-SC	100.41
TRAFFIC CONTROL PLAN FOR POSTED SPEED LIMIT LESS THAN 65 MPH (4-LANE: MEDIAN OR OUTSIDE LANE CLOSURE)(EXTENDED PERIOD)	SDTCP-3	100.42
TRAFFIC CONTROL PLAN FOR POSTED SPEED LIMIT OF 65 OR 70 MPH (INTERSTATES AND OTHER 4-LANE DIVIDED HIGHWAYS)(MEDIAN LANE OR OUTSIDE LANE CLOSURE)(EXTENDED PERIOD)	SDTCP-4	100.43
VEGETATION SCHEDULE	VS-1	100.44
GUARD RAIL: BRIDGE END SECTION - TYPE "I" (WOOD POSTS)	GR-2F	100.45
GUARD RAIL: BRIDGE END SECTION - TYPE "I" (STEEL POSTS)	GR-2G	100.46
GUARD RAIL: RUB RAIL HARDWARE SHEET	GR-RR	100.47
BRIDGE END PAVEMENT DETAIL - BRIDGE AT STA. 309+76 & STA. 309+88	BEPD-1	100.48
BRIDGE END PAVEMENT WITH RAIL AND OVERLAY	BE-1C	100.49
43.5" BRIDGE END PAVEMENT RAIL	BE-PR-1C	100.50
PAVEMENT MARKING DETAILS FOR INTERCHANGE WITH LANE DROPS	PMLD-1	100.51
PAVEMENT MARKING DETAILS FOR 2-LANE AND 4-LANE DIVIDED HIGHWAYS	SDPM-1	100.52
PAVEMENT MARKING DETAILS FOR 4-LANE AND 5-LANE UNDIVIDED ROADWAYS	SDPM-2	100.53
PAVEMENT MARKING DETAILS FOR INTERCHANGE ENTRANCE RAMPS (PARALLEL AND TAPER)	SDPM-3	100.54
PAVEMENT MARKING DETAILS FOR INTERCHANGE EXIT RAMPS (PARALLEL AND TAPER)	SDPM-4	100.55
LOCATION OF R16-3 SIGNS	SDS-1	100.56
SUPERELEVATION TRANSITION FOR LOCAL FACILITIES (≤ 40 MPH)	SDSE-1	100.57
SUPERELEVATION CASE I ROTATION ABOUT CENTERLINE (2% NORMAL SUBGRADE)	SDSE-2A	100.58
SUPERELEVATION CASE II ROTATION ABOUT EDGE OF TRAVELED WAY (2% NORMAL SUBGRADE)	SDSE-2C	100.59
SUPERELEVATION TRANSITION ROTATION ABOUT CENTERLINE (URBAN FACILITY, V ≤ 45 MPH)	SDSE-2G	100.60
1 SUPERELEVATION RUNOFF CASE I ROTATION ABOUT CENTERLINE	SDRO-1	100.60.1
1 SUPERELEVATION RUNOFF CASE II ROTATION ABOUT EDGE OF TRAVELED WAY	SDRO-2	100.60.2
RUMBLE STRIPES (GROUND-IN) FOR 4-LANE WITH FULL-WIDTH PAVED SHOULDERS OVERLAY	RS-4Lb	100.61
STOP SIGN RUMBLES	SSR-1	100.62
CURB - CUT RAMP	SDCCR-1	100.63
FENCE: TYPICAL INSTALLATION AT BRIDGES	SDFI-1	100.64
MODIFICATIONS TO EXISTING BD-15 INLETS	BD-15M	100.65
RIGHT OF WAY MARKER	RW-1	100.66

73

DATE	REVISION	BY	CAT
08-1-11	ADDED SHEETS		

MISSISSIPPI DEPARTMENT OF TRANSPORTATION

Detailed Index

Project No.: STP-0006-01(072)
County: UNION

FILENAME: INDEX.dgn
DESIGN TEAM ____ CHECKED ____ DATE ____

WORKING NUMBER DI-2
SHEET NUMBER 3

MISSISSIPPI DEPARTMENT OF TRANSPORTATION ROADWAY DESIGN DIVISION PLAN

8/17/2011 11:07:50 INDEX.DGN

STATE	PROJECT NO.
MISS.	STP-0006-01(072)

SPECIAL DESIGN SHEETS CONT'D.

DESCRIPTION OF SHEET	WKG. NO.	SH. NO.
DETAILS OF TYPICAL DITCH TREATMENTS	DT-1	100.67
INSTALLATION DETAIL FOR SOIL REINFORCING MAT	DT-1A	100.68
TYPICAL TEMPORARY EROSION CONTROL APPLICATION	ECD-1	100.69
DETAILS OF SEDIMENT BARRIER APPLICATION	ECD-2	100.70
DETAILS OF SILT FENCE INSTALLATION	ECD-3	100.71
DITCH CHECK STRUCTURES TYPICAL APPLICATIONS AND DETAILS	ECD-4	100.72
TEMPORARY EROSION, SEDIMENT AND WATER POLLUTION CONTROL MEASURES, SILT FENCE & HAY BALE DITCH CHECKS	ECD-5	100.73
DETAILS OF EROSION CONTROL WATTLE DITCH CHECK	ECD-6	100.74
DETAILS OF EROSION CONTROL SILT DIKE DITCH CHECK	ECD-7	100.75
ROCK DITCH CHECK	ECD-8	100.76
ROCK DITCH CHECK WITH SUMP EXCAVATION	ECD-9	100.77
INLET PROTECTION TYPICAL APPLICATIONS AND DETAILS	ECD-10	100.78
INLET PROTECTION DETAILS FOR COARSE AGGREGATE ON GRADES AND SAGS	ECD-11	100.79
INLET PROTECTION DETAILS OF WATTLES	ECD-12	100.80
INLET PROTECTION DETAILS OF MANUFACTURED INLET PROTECTION DEVICE	ECD-13	100.81
INLET PROTECTION DETAILS OF SAND BAG	ECD-14	100.82
STABILIZED CONSTRUCTION ENTRANCE	ECD-15	100.83
TEMPORARY CULVERT STREAM CROSSING	ECD-16	100.84
TEMPORARY STREAM DIVERSION	ECD-17	100.85
TEMPORARY STREAM DIVERSION (BOX EXTENSIONS)	ECD-18	100.86
FLOATING TURBIDITY CURTAIN	ECD-19	100.87
DETAILS OF EROSION CONTROL SANDBAG DITCH CHECK	ECD-20	100.88
TYPICAL TEMPORARY EROSION CONTROL MEASURES (SLOPE DRAIN & TYPE A SILT BASIN)	TEC-2	100.89
SUPER SILT FENCE	SSF-1	100.90

STANDARD DRAWINGS - ROADWAY SHEETS (76)

DESCRIPTION OF SHEET	WKG. NO.	SH. NO.	
PAVEMENT MARKING DETAILS FOR 2-LANE AND 4-LANE DIVIDED HIGHWAYS	12-1-99	PM-1	120
PAVEMENT MARKING DETAILS FOR 4-LANE AND 5-LANE UNDIVIDED ROADWAYS	12-1-99	PM-2	121
PAVEMENT MARKING LEGEND DETAILS		PM-5	124
PAVEMENT MARKING LEGEND DETAILS		PM-6	125
EROSION CONTROL		EC-1	140
FENCE: WOVEN WIRE - TIMBER POSTS		WW-1	160
FENCE: WOVEN WIRE - CONCRETE POSTS		WW-2	161
FENCE: CHAIN LINK - CLASS I	3-1-02	CL-1	162
FENCE: CHAIN LINK - CLASS II	3-1-02	CL-2	163
FENCE: TYPICAL INSTALLATION AT DRAINAGE STRUCTURES		FI-2	165
FENCE: TYPICAL INSTALLATION AT DITCH CROSSINGS AND FENCE ENDINGS		FI-3	166
FENCE: ALUMINUM OR GALVANIZED FERROUS METAL GATE		AG-1	167
FENCE: CHAIN LINK GATE	3-1-02	CLG-1	168
GUARD RAIL : "W" BEAM (WOOD POSTS)	3-1-02	GR-1	180
GUARD RAIL : THRIE BEAM (WOOD POSTS)	3-1-02	GR-1A	181
GUARD RAIL : "W" BEAM (STEEL POSTS)	3-1-02	GR-1B	182
GUARD RAIL : MODIFIED THRIE BEAM (STEEL POSTS)	3-1-02	GR-1C	183
GUARD RAIL : TYPE 1 CABLE ANCHORAGE - (FOUNDATION TUBE	3-1-02	GR-3	192
GUARD RAIL : TYPE 1 CABLE ANCHORAGE - (CONCRETE FOOTING)	3-1-02	GR-3A	193
GUARD RAIL : TYPICAL INSTALLATION AT BRIDGE APPROACHES FOR DIVIDED HIGHWAYS	12-1-99	GR-4	194
GUARD RAIL : TYPICAL INSTALLATION FOR ROADSIDE HAZARDS ON DIVIDED HIGHWAYS	3-1-02	GR-4C	197
GUARD RAIL : TYPICAL INSTALLATION FOR ROADSIDE HAZARDS ON 2-LANE, 2-WAY HIGHWAYS	3-1-02	GR-4D	198
GUARD RAIL : MISCELLANEOUS HARDWARE	3-1-02	GR-HW	202
MEDIAN BARRIER: CONCRETE (CAST IN PLACE)		MB-2	204
MEDIAN BARRIER: CONCRETE (PRECAST)	3-1-02	MB-2A	205
INNOVATIVE MEDIAN BARRIER: CONCRETE (CAST IN PLACE) TYPE 1 (42" HEIGHT)		MB-3	206
STANDARD DIRECTIONAL (GUIDE) SIGNS	3-1-02	SN-1	220
ROUTE SHIELDS & "EXIT ONLY" PANELS		SN-2	221
STANDARD ROADSIDE SIGNS		SN-3	222
STANDARD ROADSIDE SIGNS		SN-3A	223
STANDARD ROADSIDE SIGNS	3-1-02	SN-3B	224
STANDARD ROADSIDE SIGN ASSEMBLY & INSTALLATION		SN-4	225

STANDARD DRAWINGS - ROADWAY SHEETS CONT'D

DESCRIPTION OF SHEET	WKG. NO.	SH. NO.
STANDARD ROADSIDE SIGN ASSEMBLY & INSTALLATION	SN-4A	226
STANDARD ROADSIDE SIGN ASSEMBLY & INSTALLATION	SN-4B	227
TYPICAL INSTALLATION OF GROUND MOUNTED DIRECTIONAL SIGNS	SN-5	228
BREAKAWAY SIGN SUPPORTS	SN-6	229
BREAKAWAY SIGN SUPPORTS	SN-6A	230
BREAKAWAY SIGN SUPPORTS	SN-6B	231
SIGN FACE CONST. AND ATTACHMENT OF GROUND MOUNTED DIRECTIONAL SIGNS TO STEEL BEAMS (EXTRUDED ALUMINUM PANELS) 3-1-02	SN-7	232
TYPICAL INSTALLATION AND DETAILS OF DILINEATORS AND DISTANCE REFERENCE SIGNS	SN-8	233
TYPICAL INSTALLATION OF DELINEATORS	SN-8A	234
TYPICAL GUARD RAIL DELINEATION 3-1-02	SN-8C	236
TRAFFIC CONTROL PLAN WITH FLAGGER (ONE-LANE CLOSURE OF TWO WAY TRAFFIC)	TCP-1	250
TRAFFIC CONTROL PLAN FOR POSTED SPEED LIMIT LESS THAN 65 MPH (4-LANE: MEDIAN LANE OR OUTSIDE LANE CLOSURE) (WORK DAY ONLY)	TCP-2	251
TRAFFIC CONTROL PLAN FOR POSTED SPEED LIMIT OF 65 OR 70 MPH (INTERSTATES AND OTHER 4-LANE DIVIDED HIGHWAYS)(MEDIAN LANE OR OUTSIDE LANE CLOSURE (WORK DAY ONLY)	TCP-5	254
SHORT DURATION CLOSING OF TWO-LANE TWO-WAY HIGHWAYS	TCP-8	257
SHORT DURATION CLOSING OF DIVIDED HIGHWAYS	TCP-9	258
HIGHWAY SIGN AND BARRICADE DETAILS FOR CONSTRUCTION PROJECTS	TCP-10	259
TRAFFIC CONTROL PLAN MOBILE OPERATIONS MULTILANE ROADS AND TWO-LANE ROADS 12-1-99	TCP-11	260
DETAILS OF OUTSIDE LANE CLOSURE AT EXIT AND ENTRANCE RAMPS	TCP-12	261
TRAFFIC CONTROL PLAN FOR TEMPORARY CONSTRUCTION CROSSOVER (WORK DAY ONLY)	TCP-13	262
TRAFFIC CONTROL PLAN : UNEVEN PAVEMENT DETAILS	TCP-14	263
TEMPORARY STRIPING FOR TRAFFIC CONTROL 2-LANE AND 4-LANE DIVIDED HIGHWAYS 12-1-99	TCP-15	264
TEMPORARY STRIPING FOR TRAFFIC CONTROL 4-LANE AND 5-LANE UNDIVIDED HIGHWAYS 12-1-99	TCP-16	265
RURAL DRIVEWAYS	RD-1	271
TYPICAL GRADING TRANSITION BETWEEN CUTS & FILLS	GT-1	272
SIGHT FLARES 12-1-99	SF-1	273
INTERCHANGE DESIGN FOR HIGH SPEED TAPERED EXIT RAMP	IR-1	283
INTERCHANGE DESIGN FOR HIGH-SPEED PARALLEL EXIT RAMP 3-1-02	IR-1A	284
INTERCHANGE DESIGN FOR LOOP ENTRANCE RAMP	IR-2	285
INTERCHANGE DESIGN FOR HIGH-SPEED PARALLEL ENTRANCE RAMP 3-1-02	IR-2A	286
DRIVEWAYS, CURB & GUTTER, & SIDEWALK	SD-1	287
DRIVEWAYS, INTEGRAL CURB, & SIDEWALK	SD-2	288
MISCELLANEOUS DETAIL SHEET 1. STACKED PIPE JOINT 2. EXCAVATION AT GRADE POINTS	MDS-1	290
DETAILS OF PAVED FLUMES	PF-1	291
PIPE CULVERT INSTALLATION	PI-1	300
PIPE COLLAR - CONCRETE	PC-1	301
JUNCTION BOX FOR PIPE CULVERTS	JB-1	302
BRANCH CONNECTIONS	BC-1	305
DETAILS OF GRATES FOR GUTTER INLETS	IG-2	315
PAVED INLET APRON AND MEDIAN DITCH PLUG	PA-1	318
DROP INLET AND GRATE DETAILS FOR PIPE AND BOX CULVERT	B-9	325
SMALL ANIMAL GUARD AND UNDERDRAIN MARKER 3-1-02	SAG-1	327
FLARED END SECTION FOR CONCRETE PIPE	FE-1	328
FLARED END SECTION FOR CONCRETE ARCH PIPE	FE-1A	329
HEADWALLS FOR CONCRETE PIPE 3:1 SLOPE - 45° SKEW	HW-3145	345

MISSISSIPPI DEPARTMENT OF TRANSPORTATION

Detailed Index

Project No.: STP-0006-01(072)
County: UNION

WORKING NUMBER DI-3

SHEET NUMBER 4

FILENAME: INDEX.dgn

DESIGN TEAM ____ CHECKED ____ DATE ____

REVISION | BY | DATE

7/11/2011 1:3:01 PM T:\HWY\PICK\US 78 - UNION COUNTY\US78PROJECTFILES\INDEX.DGN
PLAN ROADWAY DESIGN DIVISION MISSISSIPPI DEPARTMENT OF TRANSPORTATION

1 st O. REV.

STATE	PROJECT NO.
MISS.	STP-0006-01(072)

DESCRIPTION OF SHEET	WKG. NO.	SH. NO.
BRIDGE DRAWINGS (16)		
BOX CULVERT DRAWING: BARREL JOINT LOCATION: NORMAL AND SKEWED CULVERTS	IBJL-1	366.1
BOX CULVERT DRAWING: BARREL JOINT LOCATION: NORMAL AND SKEWED CULVERTS	IBJL-1	366.2
BOX CULVERT DRAWING: BARREL JOINT LOCATION: NORMAL AND SKEWED CULVERTS	IBJL-1	366.3
COLLAR DETAILS FOR BOX STRUCTURES	ICJ-1	367
SKEWED COLLAR DETAILS FOR BOX STRUCTURES	ICJS-1	368
BASIC CULVERT DRAWING - SINGLE CELL - HEIGHT 6 FT. - SPANS 6-20 FT.	IBS-6-2W	370.1
BASIC CULVERT DRAWING - SINGLE CELL - HEIGHT 6 FT. - SPANS 6-20 FT.	IBS-6-2W	370.2
WINGS WITH 3:1 SLOPE FOR BASIC CULVERT DRAWING-SINGLE CELL HEIGHTS 6-12 FT.-SPANS 6-24 FT.	IWS-3	374
WINGS WITH 3:1 SLOPE FOR BASIC CULVERT DRAWING-SINGLE CELL HEIGHTS 6-12 FT.-SPANS 6-24 FT.	IWS-3	375.1
WINGS WITH 3:1 SLOPE FOR BASIC CULVERT DRAWING-SINGLE CELL HEIGHTS 6-12 FT.-SPANS 6-24 FT.	IWS-3	375.2
BOX CULVERT DRAWING: IBS CULVERTS MODIFIED FOR HIGH COVER, WINGS WITH 3:1 SLOPE	IBSM-3W	380
BOX CULVERT DRAWING - 30 DEGREE SKEW DETAILS - WINGS WITH 3:1 SLOPE SINGLE & DOUBLE CELL CULVERTS	ISK-30-3W	400.1
BOX CULVERT DRAWING - 30 DEGREE SKEW DETAILS - WINGS WITH 3:1 SLOPE SINGLE & DOUBLE CELL CULVERTS	ISK-30-3W	400.2
BOX CULVERT DRAWING: 45° SKEW DETIALS, WINGS WITH 3:1 SLOPE, SINGLE & DOUBLE DELL CULVERTS	ISK-45-3W	403.1
BOX CULVERT DRAWING: 45° SKEW DETIALS, WINGS WITH 3:1 SLOPE, SINGLE & DOUBLE DELL CULVERTS	ISK-45-3W	403.2
CROSS SECTIONS (159)		
US HWY NO 78 - B.O.P. TO STA. 248+00		901-941
US HWY NO 78 - STA. 248+00 TO STA. 340+00		942-966
US HWY NO 78 STA. 341+50 TO STA. E.O.P.		967-1026
CARTER AVE.		1027-1031
CENTRAL AVE.		1032-1037
CONNECTION BETWEEN CARTER AND CENTRAL AVE.		1038-1039
NE RAMP AT CENTRAL		1040-1046
NW RAMP AT CARTER		1047-1051
SW RAMP AT CARTER		1052-1056
BRATTON ROAD		1057-1059

TOTAL SHEETS..... 445 △1

73

DATE	REVISION	BY
08-17-11	REVISED TOTAL SHEETS	CAT

MISSISSIPPI DEPARTMENT OF TRANSPORTATION

Detailed Index

Project No.: STP-0006-01(072)
County: UNION

WORKING NUMBER DI-4

FILENAME: INDEX.dgn

DESIGN TEAM _____ CHECKED _____ DATE _____

SHEET NUMBER 5

PLAN
ROADWAY DESIGN DIVISION
MISSISSIPPI DEPARTMENT OF TRANSPORTATION

8/17/2011 09:45:20 INDEX.DGN

STATE	PROJECT NO.
MISS.	STP-0006-01(072)

BRIDGE @ STA. 294+60.000 (LT. LN.) & STA. 294+60.000 (RT. LN.)
US 78 OVER TALLAHATCHIE RIVER (BRIDGE "A")

DESCRIPTION OF SHEET	WKG. NO.	SH. NO.
GENERAL NOTES & ESTIMATED QUANTITIES	A1	466
PART ELEVATION	A2	467
PART ELEVATION	A3	468
PART FOUNDATION PLAN	A4	469
PART FOUNDATION PLAN	A5	470
END BENTS 1L, 1R & 16R	A6	471
END BENT 16L	A7	472
END BENT DETAILS	A8	473
INT. BENTS 2L THRU 4L	A9	474
INT. BENTS 2R THRU 4R, 9R THRU 15R	A10	475
INT. BENTS 14R & 15R COLLAR DETAILS	A11	476
INT. BENT 9L	A12	477
INT. BENT 10L	A13	478
INT. BENT 11L	A14	479
INT. BENT 12L	A15	480
INT. BENT 13L	A16	481
INT. BENT 14L	A17	482
INT. BENT 14L COLLAR DETAILS	A18	483
INT. BENT 15L	A19	484
INT. BENT 15L COLLAR DETAILS	A20	485
INT. BENTS 5L, 5R, 8L & 8R	A21	486
INT. BENTS 6L, 6R, 7L & 7R	A22	487
INT. BENTS 6L, 6R, 7L & 7R	A23	488
SPAN 1L, 1R & 15R DETAILS (PHASE I)	A24	489
SPAN 2L THRU 4L, 8L, 2R THRU 4R, 8R THRU 15R (PHASE I)	A25	490
SPAN 5L THRU 7L, 5R THRU 7R DETAILS (PHASE I)	A26	491
SPAN 5L THRU 7L, 5R THRU 7R DETAILS (PHASE I)	A27	492
SPAN 5L THRU 7L, 5R THRU 7R DETAILS (PHASE I)	A28	493
SPAN 9L DETAILS (PHASE I)	A29	494
SPAN 10L DETAILS (PHASE I)	A30	495
SPAN 11L DETAILS (PHASE I)	A31	496
SPAN 12L DETAILS (PHASE I)	A32	497
SPAN 13L DETAILS (PHASE I)	A33	498
SPAN 14L DETAILS (PHASE I)	A34	499
SPAN 15L DETAILS (PHASE I)	A35	500
PLAN OF SPANS 1L, 2L, 1R & 2R (PHASE I)	A36	501
PLAN OF SPANS 3L, 4L, 3R & 4R (PHASE I)	A37	502
PART PLAN OF SPANS 5L, 6L, 7L, 5R, 6R & 7R (PHASE I)	A38	503
PLAN OF SPANS 8L & 9L (PHASE I)	A39	504
PLAN OF SPANS 10L & 11L (PHASE I)	A40	505
PLAN OF SPANS 12L & 13L (PHASE I)	A41	506
PLAN OF SPANS 14L & 15L (PHASE I)	A42	507
PLAN OF SPANS 8R & 9R (PHASE I)	A43	508
PLAN OF SPANS 10R, 11R, 12R & 13R (PHASE I)	A44	509
PLAN OF SPANS 14R & 15R (PHASE I)	A45	510
SPAN DETAILS (PHASE II)	A46	511
SPAN DETAILS (PHASE II)	A47	512
MISCELLANEOUS SPAN DETAILS	A48	513
BEARING ASSEMBLY DETAILS	A49	514
42" RAILING DETAILS	A50	515
MEDIAN BARRIER DETAILS	A51	516
40 FT. P/S CONC. BEAM DETAILS (SPANS 1L, 1R, 15L & 15R)	A52	517
40 FT. P/S CONC. BEAM DETAILS (SPANS 2L - 4L, 2R - 4R, 8L - 15L & 8R - 15R)	A53	518
75 FT. P/S CONC. BEAM DETAILS (SPANS 5L, 5R, 7L & 7R)	A54	519
90 FT. P/S CONC. BEAM DETAILS (SPANS 6L & 6R)	A55	520
LIGHTING BRACKET DETAILS	A56	521
TRIAL SHAFT DETAILS	A57	522
GENERALIZED SOIL PROFILE	A58	523
EXISTING BRIDGE INFORMATION	A59	524
PHASED TYPICAL SECTION	A60	525
PHASED TYPICAL SECTION	A61	526
PHASED TYPICAL SECTION	A62	527

BRIDGE @ STA 309+76.875 (LT. LN) & STA. 309+88.875 (RT. LN.)
US 78 OVER CARTER/CENTRAL AVENUE (BRIDGE "B")

DESCRIPTION OF SHEET	WKG. NO.	SH. NO.
GENERAL NOTES & ESTIMATED QUANTITIES	B1	528
ELEVATION	B2	529
FOUNDATION PLAN	B3	530
END BENT 1L (PHASE I)	B4	531
END BENT 1R (PHASE I)	B5	532
END BENT 9L (PHASE I)	B6	533
END BENT 9R (PHASE I)	B7	534
END BENT DETAILS (PHASE I)	B8	535
END BENT DETAILS (PHASE II)	B9	536
INT. BENTS 2L, 5L, 6L, 8L, 2R, 5R, 6R & 8R	B10	537
INT. BENTS 3L, 4L, 7L, 3R, 4R & 7R	B11	538
MISCELLANEOUS BENT DETAILS (PHASE I)	B12	539
SPAN DETAILS (PHASE I)	B13	540
SPAN DETAILS (PHASE I)	B14	541
PLAN OF SPANS 1L, 4L, 8L & 1R (PHASE I)	B15	542
PLAN OF SPANS 2L, 3L, 5L THRU 7L & 2R THRU 8R (PHASE I)	B16	543
SPAN DETAILS (PHASE II)	B17	544
SPAN DETAILS (PHASE II)	B18	545
MISCELLANEOUS SPAN DETAILS	B19	546
42" RAILING DETAILS	B20	547
MEDIAN BARRIER DETAILS	B21	548
60 FT. P/S CONC. BEAM DETAILS	B22	549
70 FT. P/S CONC. BEAM DETAILS	B23	550
GENERALIZED SOIL PROFILE	B24	551
EXISTING BRIDGE INFORMATION	B25	552
EXISTING BRIDGE INFORMATION	B26	553
PHASED TYPICAL SECTION	B27	554

NEEL-SCHAFFER
Solutions you can build upon

DEPARTMENT OF TRANSPORTATION MDOT MISSISSIPPI
DATE: _____

REVISION | BY | DATE

MISSISSIPPI DEPARTMENT OF TRANSPORTATION
U.S. 78 WIDENING AT NEW ALBANY

DETAILED INDEX
(BRIDGE)

PROJECT STP-0006-01(072)
104095/202000

UNION COUNTY

WORKING NUMBER DI-BR

DESIGNED KJK DETAILED KJK TRACED CADD
CHECKED JLF ISSUED _____ DATE _____

SHEET NUMBER 6

FILE: S:\Projects\7146.010-015 US 78 - Union County\DRAWINGS\FINALS\ROADWAY\DI-BR.dgn
DATE: 7/11/2011 TIME: 8:55:00 AM USER: KJK

1 st O. REV.

STATE	PROJECT NO.
MISS.	STP-0006-01(072)

GENERAL NOTES

1. THE LOCATION AND SPACING OF SIGNS SHOWN ON THE TRAFFIC CONTROL PLANS ARE APPROXIMATE AND MAY BE ADJUSTED AS NECESSARY TO FIT FIELD CONDITIONS.

2. VOIDS CREATED BY THE REMOVAL OF POSTS, CONCRETE ANCHORS, FOOTINGS, ETC., SHALL BE BACKFILLED AND TAMPED IN ACCORDANCE WITH SECTION 203 OF THE MISSISSIPPI STANDARD SPECIFICATIONS FOR ROAD AND BRIDGE CONSTRUCTION.

3. IT SHALL BE THE RESPONSIBILITY OF THE CONTRACTOR TO PROTECT EXISTING STRUCTURES SUCH AS PIPES, INLETS, APRONS, BRIDGES, ETC. FROM DAMAGE WHICH MIGHT OCCUR DURING CONSTRUCTION. EXTREME CARE SHOULD BE EXERCISED IN UNDERCUT AREAS AND THE UNDERCUT DEPTH MAY BE ADJUSTED AT CROSS DRAINS, AS DIRECTED BY THE ENGINEER. THE CONTRACTOR SHALL REPLACE OR REPAIR, AS DIRECTED BY THE ENGINEER, ANY STRUCTURES DAMAGED DURING THE LIFE OF THE CONTRACT. NO PAYMENT WILL BE MADE FOR REPLACEMENT OR REPAIR OF DAMAGED ITEMS.

4. ALL POST LENGTHS FOR SIGNS SHALL BE VERIFIED BY THE CONTRACTOR IN THE FIELD PRIOR TO FABRICATION.

5. PRIOR TO POURING PAVED ISLANDS, THE TRAFFIC ENGINEERING DIVISION SHALL BE NOTIFIED SO THAT ANY SIGNS WHICH MAY BE REQUIRED IN ISLANDS CAN BE LOCATED.

6. 25% SHRINKAGE FACTOR USED IN THE EARTHWORK CALCULATIONS IS FOR DESIGN ESTIMATING PURPOSES ONLY.

7. EXISTING TOPSOIL TO BE STRIPPED AND STOCKPILED. AFTER GRADING OPERATIONS ARE COMPLETE, STOCKPILED TOPSOIL IS TO BE PLACED ON SLOPES AND IN MEDIAN AREAS. ALL COST ASSOCIATED WITH STRIPPING, STOCKPILING, AND PLACEMENT OF THIS MATERIAL SHALL BE ABSORBED. STOCKPILES MUST BE PLACED OUTSIDE OF CLEAR ZONE.

8. ROADWAY SIGNS IN CONFLICT WITH CONSTRUCTION WILL BE REMOVED AND RELOCATED AS DIRECTED BY THE ENGINEER. COST TO BE ABSORBED IN OTHER BID ITEMS.

9. EXISTING PIPES THAT ARE TO BE ABANDONED IN PLACE SHALL BE FILLED WITH FLOWABLE FILL PER SECTION 631 OF MS STANDARD SPECIFICATIONS.

10. FLUORESCENT ORANGE SHEETING SHALL BE USED ON ALL CONSTRUCTION AND TRAFFIC CONTROL SIGNS EXCEPT FOR THOSE DESIGNATED ON THE PLANS TO BE BLACK LEGEND AND BORDER ON WHITE BACKGROUND.

11. EXISTING UNDERGROUND UTILITY LINES ARE SHOWN ON THE DRAWINGS BASED UPON THE BEST INFORMATION AVAILABLE TO THE ENGINEER. THE ENGINEER CAN NOT AND DOES NOT WARRANT THAT THE INFORMATION IS COMPLETE OR ACCURATE. THE CONTRACTOR MUST COORDINATE DIRECTLY WITH THE INVOLVED UTILITY OWNERS TO HAVE UNDERGROUND UTILITY LINES LOCATED IN ADVANCE OF CONSTRUCTION.

12. FULL COLLARS ARE TO BE USED AT ALL BOX CULVERT EXTENSIONS AND AT ALL BOX CULVERT CONSTRUCTION JOINTS. (SEE ICJS-1 FOR DETAILS)

13. WORK ON STRUCTURES FOR THIS PROJECT REQUIRES EXCAVATION IN THE IMMEDIATE VICINITY OF TRAFFIC AND ADJACENT PROPERTIES. THEREFORE, THE RISK OF A FAILURE OCCURRING DURING THE EXCAVATION REQUIRES THAT EXTREME CAUTION BE EXERCISED. IT SHALL BE THE CONTRACTOR'S RESPONSIBILITY TO PLACE WHAT BRACING, SHORING, OR GROUND SUPPORT SYSTEM THAT IS DEEMED NECESSARY TO PREVENT A FAILURE AND PROTECT THE PERSONS WORKING NEAR THE EXCAVATION, THE PUBLIC THAT MAY BE ABOVE THE EXCAVATION OR ANY STRUCTURE ADJACENT TO THE EXCAVATION. ALL COSTS FOR ANY PROTECTIVE MEASURES, INCLUDING THE MATERIALS AND LABOR FOR DESIGNING DRAWING AND CONSTRUCTING THE FACILITY, SHALL BE INCLUDED IN THE PRICE BID FOR CONTRACT ITEMS.

14. SOME WORK IS REQUIRED OUTSIDE THE PROJECT LIMITS BEYOND THE B.O.P. AND E.O.P. NO ADDITIONAL COMPENSATION WILL BE MADE FOR SUCH WORK EXCEPT AS PROVIDED BY SPECIFIC PAY ITEMS SHOWN ON THE PLANS.

15. DITCHES TO BE ADJUSTED AS DIRECTED BY THE ENGINEER TO ACCOMMODATE DRAINAGE. (SEE TS-1 FOR DETAILS)

16. FOR LIST OF PUBLIC UTILITIES, SEE WK. NO. 3

△1 17. THE CLEARING LIMITS ADJACENT TO THE STREAM(S) AT STATION(S) 146+00 (HELL CREEK), 298+00 (LITTLE TALLAHATCHIE RIVER) & 409+00 (KINGS CREEK) WILL BE LIMITED TO NO FURTHER THAN TEN (10) FEET OUTSIDE THE CONSTRUCTION LIMITS WHEN ANY CLOSER TO THE STREAM THAN FIFTY (50) FEET FROM THE TOP OF THE BANKS.

18. THE EROSION CONTROL DEVICES REFERENCED IN THESE PLANS ARE A MINIMUM REQUIREMENT. IT IS THE RESPONSIBILITY OF THE CONTRACTOR TO INSURE THAT SILT DOES NOT LEAVE THE RIGHT OF WAY OR CONTAMINATE WATERS OF THE U.S. DURING CONSTRUCTION. THE CONTRACTOR SHALL SUBMIT AN EROSION CONTROL PLAN PRIOR TO COMMENCEMENT OF WORK AND MAINTAIN THE PLAN DURING CONSTRUCTION.

19. ALL TRAFFIC CONTROL DEVICES ON THIS PROJECT SHALL COMPLY WITH PART VI OF THE MUTCD (LATEST EDITION).

20. WIRE FENCE WILL BE REQUIRED FOR ALL SILT FENCE (SEE WK. NO. TEC-1).

DATE	REVISION	BY	CAT
08-17-11	REVISED NOTE		

MISSISSIPPI DEPARTMENT OF TRANSPORTATION

General Notes

Project No.: STP-0006-01(072)
County: Union

FILENAME: GN.DGN
DESIGN TEAM _____ CHECKED _____ DATE _____

WORKING NUMBER GN-1
SHEET NUMBER 7

PLAN
MISSISSIPPI DEPARTMENT OF TRANSPORTATION
HIGHWAY DESIGN DIVISION

8/17/2011 09:07:19 GN.DGN