FED. ROAD REG. NO.	STATE	PROJECT NO.	SHEET NO.
4	MISS.	BR–9999–07(008)	1

GENERAL INDEX

INCLUDED THIS PROJECT		BEGIN WITH SHEET
☒	ROADWAY	1
☐	PERMANENT SIGNS	1001
☐	TRAFFIC SIGNALS	2001
☐	ITS COMPONENTS	3001
☐	LIGHTING	4001
☐	(RESERVED)	5001
☒	ROADWAY STANDARD DWGS	6001
☐	BRIDGE STANDARD DWGS	7001
☐	BRIDGE	8001
☐	CROSS SECTIONS	9001

STATE OF MISSISSIPPI

MISSISSIPPI DEPARTMENT OF TRANSPORTATION

PLAN AND PROFILE OF PROPOSED STATE HIGHWAY FEDERAL AID PROJECT NO. BR–9999–07 (008)

DISTRICT 7 BRIDGE JOINT REPAIR
INTERSTATE 55
AND SR 24
PIKE & LINCOLN COUNTIES

106647 /303000

SCALES

PLAN		1 IN. = 100 FT.
PROFILE	HOR.	1 IN. = 100 FT.
	VERT.	1 IN. = 10 FT.
LAYOUT		1 IN. = 11,974 FT.

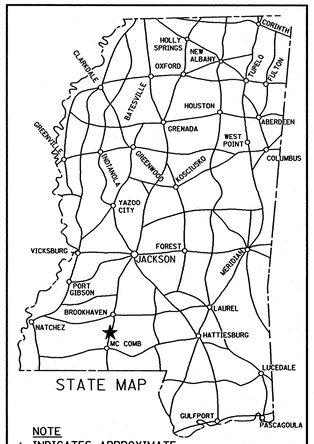

NOTE
★ INDICATES APPROXIMATE LOCATION OF PROJECT.

LAT. 31° 20′ 35.31″ N LONG. 90° 48′ 43.53″ W
(APPROX. MIDDLE OF PROJECT)

BRIDGE STRUCTURES REQ'D.

BOX BRIDGES REQ'D.

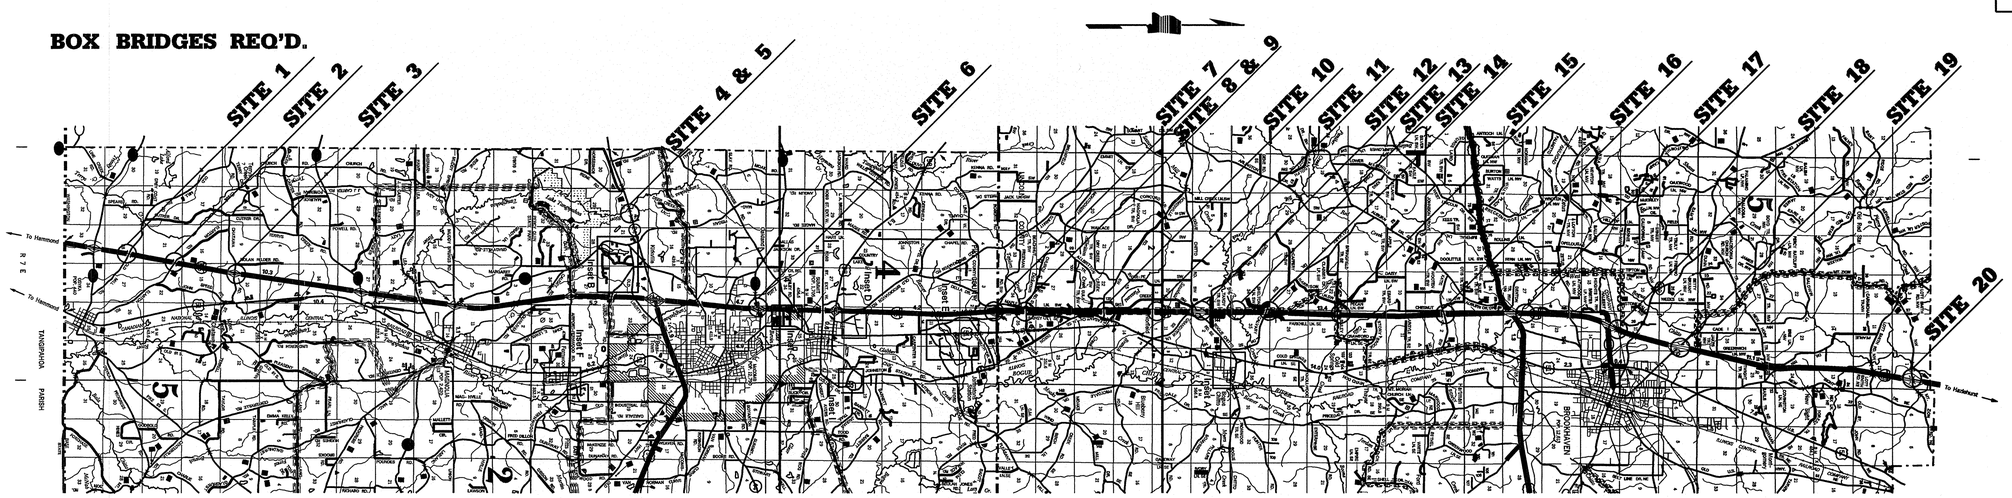

DESIGN CONTROL
_____ MPH = V (SPEED DESIGN)
ADT (___) = _____ : ADT (___) = _____
DHV = _____ : D = _____% T = _____%

PERMITS ACQUIRED BY MDOT		
WETLANDS AND WATERS PERMITS (NECESSARY FOR ULTIMATE IMPROVEMENTS ONLY):	WATERS	WETLANDS
NATIONWIDE #14	N	N
NATIONWIDE (OTHER)*	N	N
GENERAL*	N	N
INDIVIDUAL (404)*	N	N

* ACQUISITION OF PERMITS FOR TEMPORARY IMPACTS DURING CONSTRUCTION ARE THE RESPONSIBILITY OF THE CONTRACTOR

STORMWATER PERMIT	N
Y	REQUIRED, CNOI SUBMITTED BY MDOT (DISTURBED AREA = 5 ACRES)
S	REQUIRED, SCNOI TO BE SUBMITTED BY CONTRACTOR (1 TO 4.99 ACRES)
N	NO STORMWATER PERMIT REQUIRED (<1 ACRE)

APPROVED BY: JCT DATE: 8-12-13

CONVENTIONAL SYMBOLS

COUNTY LINE
TOWN CORPORATION LINE
SECTION LINE
EXISTING ROAD OR TRAVELED WAY
PROPOSED ROAD OR TRAVELED WAY
RAILROAD
SURVEY LINE
BRIDGES

EQUATIONS

EXCEPTIONS

LENGTH DATA

LENGTH OF ROADWAY	114,302.00 FT.	21.650 MI.
LENGTH OF BRIDGES	0.00 FT.	0.000 MI.
LENGTH OF PROJECT (NET)	114,302.00	21.650 MI.
LENGTH OF EXCEPTIONS	0.00 FT.	0.000 MI.
LENGTH OF PROJECT (GROSS)	114,302.00	21.650 MI.

REVISIONS	BY	DATE

APPROVED:
CHIEF ENGINEER — DATE 8/12/13
EXECUTIVE DIRECTOR — DATE 8/12/13
MISSISSIPPI DEPARTMENT OF TRANSPORTATION

APPROVED:
DIVISION ADMINISTRATOR — DATE
FEDERAL HIGHWAY ADMINISTRATION
DEPARTMENT OF TRANSPORTATION

PLAN
ROADWAY DESIGN DIVISION
MISSISSIPPI DEPARTMENT OF TRANSPORTATION

8/12/2013 2:46 PM (01) TITLE PAGE.DGN

STATE	PROJECT NO.
MISS.	BR-9999-07(008)

DESCRIPTION OF SHEET	WKG. NO.	SH. NO.
TITLE AND LAYOUT SHEET (2)		1
DETAILED INDEX (1)	DI-1	2
GENERAL NOTES (1)	GN-1	3
QUANTITY SHEETS (3)		
SUMMARY OF ESTIMATED QUANTITIES		
ESTIMATED QUANTITY FOR HWY. 567	SQ-1	4
TRAFFIC CONTROL SIGNING	EQ-1	5
	TCPQ-1	6
PLAN-PROFILE SHEETS (42)		
STA. 110+00 - STA. 140+00	WK3	7
BRIDGE PROFILE SITE 1	WK4	8
STA. 170+00 - 200+00	WK5	9
BRIDGE PROFILE SITE 2	WK6	10
STA. 260+00 - STA.290+00	WK7	11
BRIDGE PROFILE SITE 3	WK8	12
STA. 985+00 - STA. 1015+00	WK9	13
BRIDGE PROFILE SITE 4	WK10	14
BRIDGE PROFILE SITE 5	WK11	15
STA. 570+00 - STA. 600+00	WK12	16
BRIDGE PROFILE SITE 6 RT LN	WK13	17
BRIDGE PROFILE SITE 6 LT LN	WK14	18
STA. 850+00 - STA. 50+00	WK15	19
BRIDGE PROFILE SITE 7	WK16	20
STA. 60+00 - STA. 90+00	WK17	21
BRIDGE PROFILE SITE 8 RT LN	WK18	22
BRIDGE PROFILE SITE 8 LT LN	WK19	23
STA. 60+00 - STA. 90+00	WK20	24
BRIDGE PROFILE SITE 9	WK21	25
STA. 150+00 - STA. 180+00	WK22	26
BRIDGE PROFILE SITE 10	WK23	27
STA. 240+00 - STA. 220+00	WK24	28
BRIDGE PROFILE SITE 11	WK25	29
STA. 300+00 - STA. 330+00	WK26	30
BRIDGE PROFILE SITE 12 RT LN	WK27	31
BRIDGE PROFILE SITE 12 LT LN	WK28	32
STA. 330+00 - STA. 360+00	WK29	33
BRIDGE PROFILE SITE 13	WK30	34
STA. 890+00 - STA. 420+00	WK31	35
BRIDGE PROFILE SITE 14	WK32	36
STA. 480+00 - STA. 310+00	WK33	37
BRIDGE PROFILE SITE 15	WK34	38
STA. 630+00 - STA. 440+00	WK35	39
BRIDGE PROFILE SITE 16	WK36	40
STA. 720+00 - STA. 750+00	WK37	41
BRIDGE PROFILE SITE 17	WK38	42
STA. 850+00 - STA. 880+00	WK39	43
BRIDGE PROFILE SITE 18	WK40	44
STA. 960+00 - STA. 990+00	WK41	45
BRIDGE PROFILE SITE 19	WK42	46
STA. 1260+00 - 1290+00	WK43	47
BRIDGE PROFILE SITE 20	WK44	48
SPECIAL DESIGN SHEETS (9)		
DETAIL OF CONSTRUCTION SIGNING (1) INTERSTATE 55	DCS-1	49
DETAIL OF CONSTRUCTION SIGNING (2) HIGHWAY 24	DCS-2	50
DETAIL OF CONSTRUCTION SIGNING (3) INTERSTATE 55	DCS-3	51
DETAIL OF CONSTRUCTION SIGNING (4) INTERSTATE 55	DCS-4	52
DETAIL OF CONSTRUCTION SIGNING (5) INTERSTATE 55	DCS-5	53
LOCATION OF R16-3 SIGNS	LRS-1	54
TRAFFIC CONTROL DETAILS DRUM PLACEMENT AND SHOULDER CLOSURE	TCP-SC	55
JOINT REPAIR ARMORED EXPANSION JOINTS		56
JOINT REPAIR SILICONE SEALED EXPANSION JOINTS		57
STANDARD DRAWINGS (5)		
TRAFFIC CONTROL PLAN WITH FLAGGER	TCP-1	6250
TRAFFIC CONTROL PLAN FOR SPEED LIMIT OF 65 OR 70 MPH (EXTENDED PERIOD)	TCP-4	6253
TRAFFIC CONTROL PLAN FOR SPEED LIMIT OF 65 OR 70 MPH (WORK DAY ONLY)	TCP-5	6254
SHORT DURATION CLOSING OF TWO-LANE TWO-WAY HIGHWAYS	TCP-8	6257
HIGHWAY SIGN AND BARRICADE DETAIL OF CONSTRUCTION PROJECT	TCP-10	6259

DISTRICT 7

PS & E PLANS-DATE 7/29/2013		
FMS CON. # 106647/301000		
REVISIONS		
DATE	SHEET NO.	BY

MISSISSIPPI DEPARTMENT OF TRANSPORTATION

DETAILED INDEX

PROJECT NO.: BR-9999-07 (008)
COUNTY : PIKE /LINCOLN

WORKING NUMBER
DI - 1

SHEET NUMBER
2

FILENAME: (02)DETAIL INDEX.DGN

DESIGN TEAM _____ CHECKED _____ DATE _____

REVISION | BY | DATE

PLAN
ROADWAY DESIGN DIVISION
MISSISSIPPI DEPARTMENT OF TRANSPORTATION

8/12/2013 3:42 PM (02)DETAIL INDEX.DGN

STATE	PROJECT NO.
MISS.	BR-9999-07(008)

GENERAL NOTES

1. THE LOCATION AND SPACING OF SIGNS AS SHOWN ON THE TRAFFIC CONTROL PLANS ARE APPROXIMATE AND MAY BE ADJUSTED AS NECESSARY TO FIT FIELD CONDITIONS.

2. ALL TRAFFIC CONTROL DEVICES ON THIS PROJECT SHALL COMPLY WITH PART IV OF THE MUTCD (LATEST EDITION).

3. FLUORESCENT ORANGE SHEETING SHALL BE USED ON ALL CONSTRUCTION AND TRAFFIC CONTROL SIGNS EXCEPT FOR THOSE DESIGNATED ON THE PLANS TO BE BLACK LEGEND AND BORDER ON WHITE BACKGROUND.

4. ALL PLASTIC DRUMS SHALL HAVE A BALLASTING COLLAR MADE FROM RECYCLED TRUCK TIRES OR SUITABLE MATERIAL.

5. ALL SIGNS AND DELINEATORS THAT CONFLICT WITH THE CONSTRUCTION OF THIS PROJECT SHALL BE REMOVED AND RESET BY THE CONTRACTOR; COST TO BE ABSORBED IN OTHER PAY ITEMS.

6. IT SHALL BE THE RESPONSIBILITY OF THE CONTRACTOR TO PROTECT EXISTING STRUCTURES SUCH AS PIPES, INLETS, APRONS, BRIDGES, ETC., FROM DAMAGE WHICH MIGHT OCCUR DURING CONSTRUCTION. THE CONTRACTOR SHALL REPLACE OR REPAIR, AS DIRECTED BY THE ENGINEER, ANY STRUCTURES DAMAGED DURING THE LIFE OF THE CONTRACT. NO PAYMENT WILL BE MADE FOR REPLACEMENT OR REPAIR OF DAMAGED ITEMS.

7. LANE CLOSURES SHALL NOT EXCEED (3) MILES IN LENGTH.

PLAN
ROADWAY DESIGN DIVISION
MISSISSIPPI DEPARTMENT OF TRANSPORTATION

8/12/2013 3:42 PM (03)GEN.NOTESGN-1.DGN

REVISION	BY	DATE

MISSISSIPPI DEPARTMENT OF TRANSPORTATION

GENERAL NOTES

BR-9999-07 (008)

COUNTY: PIKE / LINCOLN

WORKING NUMBER
GN-1

FILENAME: (03)GEN.NOTESGN-1.DGN

DESIGN TEAM _____ CHECKED _____ DATE _____

SHEET NUMBER
3